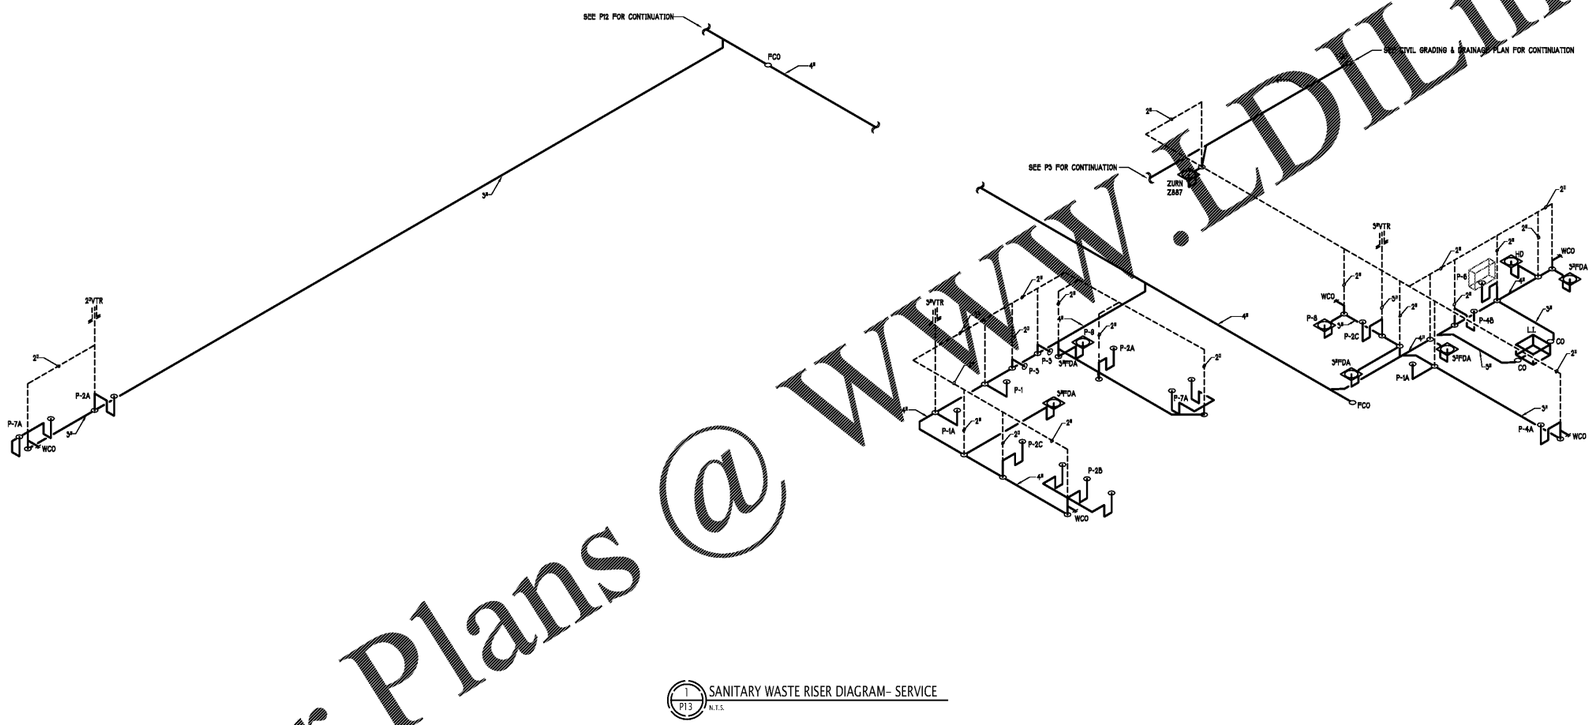

1 P13 SANITARY WASTE RISER DIAGRAM– SERVICE
N.T.S.

Order Plans @ WWW.LDILine.com

integra
an Integra Architecture, PLLC DBA
116 East Kingston Avenue, Ste. 20
Charlotte, NC 28203
704.372.0001
www.ilintegra.com

THE DRAWINGS & WRITTEN MATERIAL HEREIN CONSTITUTE ORIGINAL WORK OF THE ARCHITECT, & AS INTELLECTUAL PROPERTY & INSTRUMENTS OF SERVICE, ARE SUBJECT TO COPYRIGHT & MAY NOT BE MODIFIED, PUBLISHED, DISTRIBUTED, REPRODUCED OR USED IN ANY WAY WITHOUT EXPRESS WRITTEN CONSENT OF THE ARCHITECT
© ILI INTEGRA

Seals:

VP ENGINEERING
Mechanical | Electrical | Plumbing
VRETTOS PAPPAS CONSULTING ENGINEERS, P.A.
PO Box 31847, Charlotte, NC 28231
2815 Coliseum Centre Drive, Suite 160
Charlotte, NC 28217
704.342.3725
www.vppa.com
CORPORATE NC LICENSE #C-2409

Revisions:

Number	Date	Description

Project Title:

SOUTH CHARLOTTE HYUNDAI

Project No.: 4802.00

Drawing Title:

SANITARY WASTE RISER DIAGRAM - SERVICE

SET ISSUE DATE
▶ MAR 4, 2020 ◀

Sheet:

P13

Sheet Template ID: CPE F-07-B
File: Z:\Projects\4802 South Charlotte Hyundai Redesign\4802P13 SANITARY WASTE RISER DIAGRAM SERVICE; Plotted: 3/4/2020 4:29 PM by ALEX E. LEVEN; Saved: 3/4/2020 4:10 PM by DPAYNE