HOOD INFORMATION - Job#4345540

HOOD NO.	TAG	MODEL	LENGTH	MAX. COOKING TEMP.	TYPE	APPLIANCE DUTY	DESIGN CFM/ft	TOTAL EXH. CFM	EXHAUST PLENUM RISER(S) WIDTH	LENG.	HEIGHT	DIA.	CFM	VEL.	S.P.	TOTAL SUPPLY CFM	HOOD CONSTRUCTION	HOOD CONFIG. END TO END	ROW
1		2812 BLL	11'3"	600 Deg.	I	Heavy	169	1901	7"	10"	4"		950	1954	-0.429"	0	430 SS Where Exposed	ALONE	ALONE
3		912 MSC-PSP	11'3"	300 Deg.	I	N/A	0	0	7"	10"	4"		950	1954	-0.429"	1520	430 SS Where Exposed	ALONE	ALONE

PATENT NUMBERS

AG-PSP (United States) - US Patent 7903630 B2
AG-PSP Wall (Canada) - CA Patent 2922039
AG-PSP Island (Canada) - CA Patent 2920330

HOOD INFORMATION

HOOD NO.	TAG	FILTER(S) TYPE	QTY.	HEIGHT	LENGTH	EFFICIENCY @ 7 MICRONS	LIGHT(S) QTY.	TYPE	WIRE GUARD	LOCATION	SIZE	UTILITY CABINET(S) FIRE SYSTEM TYPE	SIZE	ELECTRICAL MODEL #	SWITCHES QUANTITY	FIRE SYSTEM PIPING	HOOD HANDING WGHT
1		SS Baffle w/h Handles	8	10"	16"	30%	0			Wall Mnt	12"x42"x24"	Ansul R102	3.0/3.0/3.0			YES	201 LBS
3							0									NO	148 LBS

FRYER BATTERY WITH MINIMUM
2" MIN. SIDE OVERHANG AND
4.5"FRONT UNDERHANG BY HOOD
PER ETL LISTING FILE #3054804-001

HOOD OPTIONS

HOOD NO.	TAG	OPTION
1		BACKSPLASH 114.00" High X 210.00" Long 430 SS Vertical
		RISER SENSOR INSTALL ON PLEN
2		OPTIONS ONLY: FIELD WRAPPER 22.50" High x 60.00" Long Left 430 SS
		OPTIONS ONLY: FIELD WRAPPER 22.50" High x 60.00" Long Right 430 SS
		OPTIONS ONLY: FIELD WRAPPER 22.50" High x 60.00" Long Left 430 SS
		OPTIONS ONLY: FIELD WRAPPER 22.50" High x 60.00" Long Right 430 SS
		OPTIONS ONLY: FIELD WRAPPER 37.00" High x 60.00" Long Front 430 SS
		OPTIONS ONLY: FIELD WRAPPER 37.00" High x 60.00" Long Front 430 SS
		OPTIONS ONLY: WRAPPER CHANNEL - 19.00" Long
		OPTIONS ONLY: WRAPPER CHANNEL - 19.00" Long
		OPTIONS ONLY: WRAPPER CHANNEL - 19.00" Long
		OPTIONS ONLY: WRAPPER CHANNEL - 19.00" Long
		OPTIONS ONLY: WRAPPER CHANNEL - 28.00" Long
		OPTIONS ONLY: WRAPPER CHANNEL - 28.00" Long
3		FIELD WRAPPER 12.00" High Front, Left, Right, Back

PERFORATED SUPPLY PLENUM(S)

HOOD NO.	TAG	POS.	LENGTH	WIDTH	HEIGHT	TYPE	RISER(S) WIDTH	LENG.	DIA.	CFM	S.P.
3		Front	135"	9"	12"	MAA	6"	28"		380	0.119"
						MAA	6"	28"		380	0.119"
						MAA	6"	28"		380	0.119"
						MAA	6"	28"		380	0.119"

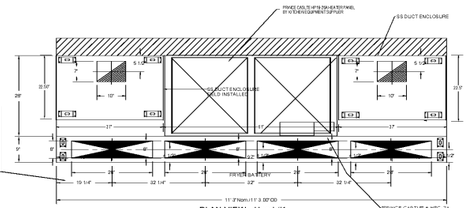

PLAN VIEW - Hood #1
11'-3" LONG 2812BLL

DUCTWORK BY MEC

PLAN VIEW - Hood #3
11'-3.00" LONG 912MSC-PSP

Backshelf Exhaust-Only ETL Ratings - File 3054804-001

HOOD MODEL	MAX TEMP	MAX EXH. CFM/FT	LENGHT RANGE	MAX LENGTH FOR 1 RISER	WIDTH RANGE	WIDTH INCR.	SIDE OVER-HANG	FRONT UNDER-HANG	VERTICLE CLEARANCE WITH LIGHTS	VERTICLE CLEARANCE WITHOUT LIGHTS
BLL	400DEG	110	3'-24'	16'	26"-36"		2"	4.5"	-	26"

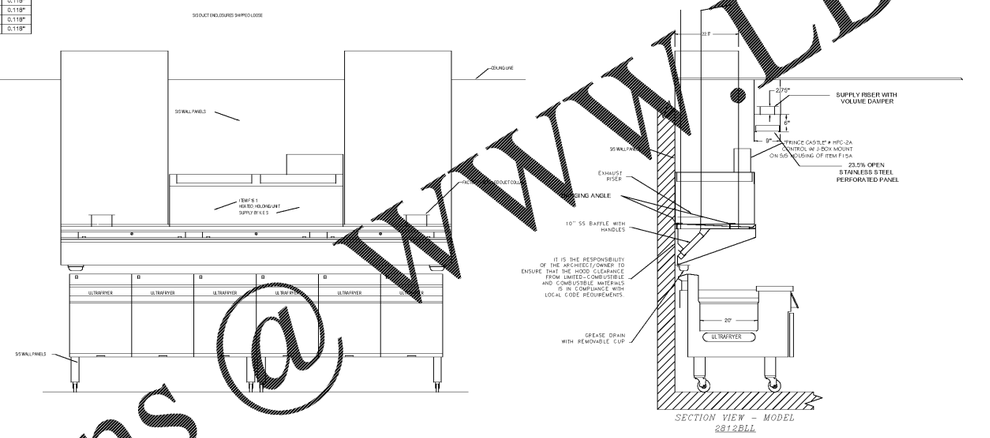

All enclosure panels 60" tall with vertical grain

FRYER BATTERY WITH MINIMUM
2" MIN. SIDE OVERHANG AND
4.5"FRONT UNDERHANG BY HOOD
PER ETL LISTING FILE #3054804-001

BLL Series Specification

The BLL tested hood is a low proximity pantover type hood. Hood shall have size, shape and performance specified on drawings.

Construction shall be type 430 stainless steel with a #3 or #4 polish where exposed. All seams shall be welded and have stainless steel on exposed welds ground smooth and polished. Welding procedures and techniques for individual manufacturer construction shall be determined by manufacturer and ETL. Construction shall be dependent on the structural application to minimize distortion and other defects. All seams, joints and penetrations of the hood enclosure to its base outermost perimeter that prevent and captured flammable vapors and grease shall be sealed with a UL 710B listed construction material and in accordance with NFPA 96. Hood shall be supplied with provisions to level to field wall.

Ventilator shall be furnished with UL classified aluminum baffle filters, supplied in size and quantity as required by ventilator. The filters that extend the full length of the hood and the filter panels shall not be more than 8" in width.

The hood manufacturer shall supply complete computer-generated submittal drawings including hood section views(s) and hood plan view(s). These drawings shall be approved by the engineer, architect and owner for their use in coordination, fabrication and maintenance.

Exhaust duct collar is the 4" high with 1" flange. Duct sizes, CFM and static pressure requirements shall be as shown on drawings. Static pressure requirements shall be accurate and accurate to velocity and volume. Information shall be calculated within 1/8 inch increments along the length of the ventilator.

The hood shall have:
- A sloped grease drain system which shall be an enclosed integral part of the hood back with an exposed, removable 1/2 inch grease cup to facilitate cleaning.
- Low profile design to allow plate shelf and backliner design.

The hood shall be ETL Listed as "Exhaust Hood Without Exhaust Dampers". ETL Sanitation Listed and built in accordance with NFPA 96. The hood shall be tested for 400° F cooking surfaces at 110 CFM/ft.

GENERAL NOTES

INSTALLATION
1. ALL ELECTRICAL FIELD CONNECTIONS AND WORK SHALL BE PERFORMED BY ELECTRICAL CONTRACTOR.
2. ALL PLUMBING FIELD CONNECTIONS AND WORK SHALL BE PERFORMED BY PLUMBING CONTRACTOR.
3. ALL HOOD SECTIONS LOCATED AND WELDED AS SHOWN ON PLANS. ALL OTHER HANGER MATERIALS PROVIDED BY HANGING CONTRACTOR.
4. ALL ACCESS DOORS FROM CAPTIVE-AIRE DUCT SHALL BE PROVIDED BY MECHANICAL CONTRACTOR.
5. FIRE SUPPRESSION EQUIPMENT TO SHUTOFF IN EVENT OF FIRE. ALL DUCTWORK TO TURN ON IN EVENT OF FIRE.
6. ALL LIGHTS SHOWN WITHOUT SWITCHES SHALL BE CONTROLLED BY OTHERS.
7. ALL MECHANICAL EQUIPMENT, MISCELLANEOUS ITEMS AND MATERIALS TO BE INSTALLED BY MECHANICAL CONTRACTOR UNLESS NOTED OTHERWISE.
8. ALL ELECTRICAL EQUIPMENT AND MATERIALS TO BE INSTALLED BY ELECTRICAL CONTRACTOR UNLESS NOTED OTHERWISE.
9. ALL PLUMBING EQUIPMENT AND MATERIALS TO BE INSTALLED BY PLUMBING CONTRACTOR UNLESS NOTED OTHERWISE.
10. ALL CONTRACTORS ARE RESPONSIBLE FOR THEIR OWN TAKEOFFS. CONTRACTORS ASSUME ALL RESPONSIBILITY FOR VERIFICATION OF QUANTITIES AND SIZES OF ALL EQUIPMENT AND MATERIALS. DISCREPANCIES AND/OR ADMINISTRATION ERROR ADJUSTMENTS TO STRICTLY MADE TO ARCHITECT FOR PRODUCTION OF SHOP/AS BUILT DRAWINGS.

BALANCE
1. HOOD AND MAKE-UP AIR SYSTEMS TO BE BALANCED BY OTHERS.
2. ALL HOODS WITH SE BALANCED WITH ADJUSTABLE DAMPERS.
3. ALL SYSTEMS SHALL BE BALANCED WITH ADJUSTABLE DAMPERS.
4. ALL EXHAUST HOODS SHALL BE BALANCED WITH ADJUSTABLE DAMPERS.
5. ALL SYSTEMS SHALL BE BALANCED WITH ADJUSTABLE DAMPERS.

ADDITIONAL
1. ALL KITCHEN HOOD DRAWINGS HAVE PRECEDENCE OVER ALL OTHER DRAWINGS.
2. ONE (1) SET OF APPROVED COPIES OF THIS DRAWING SHALL BE KEPT AT THE JOBSITE PRIOR TO AND DURING THE TIME OF FABRICATION.

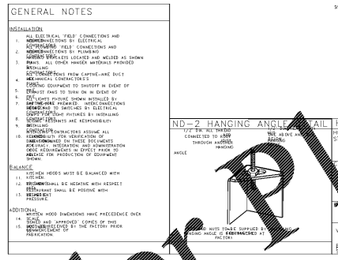

HOOD TYPE	A	B	C	D
EYEBROW	1.66"	2.246" (24 in)	2.246"	2.246"
BACKSHELF	4.166"	2.246"	2.246"	–
UNDERSHELF 80-2	4.166"	2.246"	–	–
VHB/VHB-C	36"x36"	42"x42"	48"x48"	
BACKLINE	2.246"	2.246"	2.246"	

ND-2 HANGING ANGLE DETAIL

HANGING ANGLE LOCATIONS

CALCULATIONS UTILIZED

CAPTIVE-AIRE HOODS ARE BUILT IN COMPLIANCE WITH:

E3054804-001
E3054804-002
Listed under ETL File number 3054804-001/002

CLEARANCE TO COMBUSTIBLES

CAPTIVE-AIRE HOODS HAVE OPTIONAL CLEARANCE REDUCTION SYSTEMS AVAILABLE AS FOLLOWS:

MATERIAL	CLEARANCE REDUCTION SYSTEM
NON-COMBUSTIBLE	NONE REQUIRED
LIMITED-COMBUSTIBLE	1" INSULATED STANDOFF
COMBUSTIBLE	1" INSULATED STANDOFF

1 / M3 **CAPTIVE AIRE HOOD DETAILS**

1/2" = 1'-0"

Order Plans @ WWW.LDTline.com

FRCH NELSON
A NELSON BRAND
311 Elm Street Suite 600
Cincinnati OH 45202
513 241 3000
www.frchnelson.com

LOUISIANA KITCHEN
POPEYES

JPL MANAGEMENT

ISSUE INFORMATION

REVISIONS

Nelco Architecture, Inc.

STATE OF KENTUCKY JOHNNY P. LOUIS LICENSED PROFESSIONAL ENGINEER
05/08/2020

PROJECT INFORMATION

BOWLING GREEN, KY

DISHMAN LANE
BOWLING GREEN, KY 42101

PROJECT #:
11352

SHEET INFORMATION

HOOD DETAILS

DRAWN BY:
Designer

REVIEWED BY:
Checker

SCALE:
1/2" = 1'-0"

AUTHORIZED FOR:
PERMIT

M3

© This drawing, printed or otherwise, is the copyrighted property of Nelco Architecture, Inc. The drawing may not be used, reproduced or copied without the permission of Nelco Architecture, Inc.

5/12/2020 12:24:25 PM C:\Users\tedduffy\Documents\11352 - Popeyes - Bowling Green KY_tedduffyQFFAU.rvt