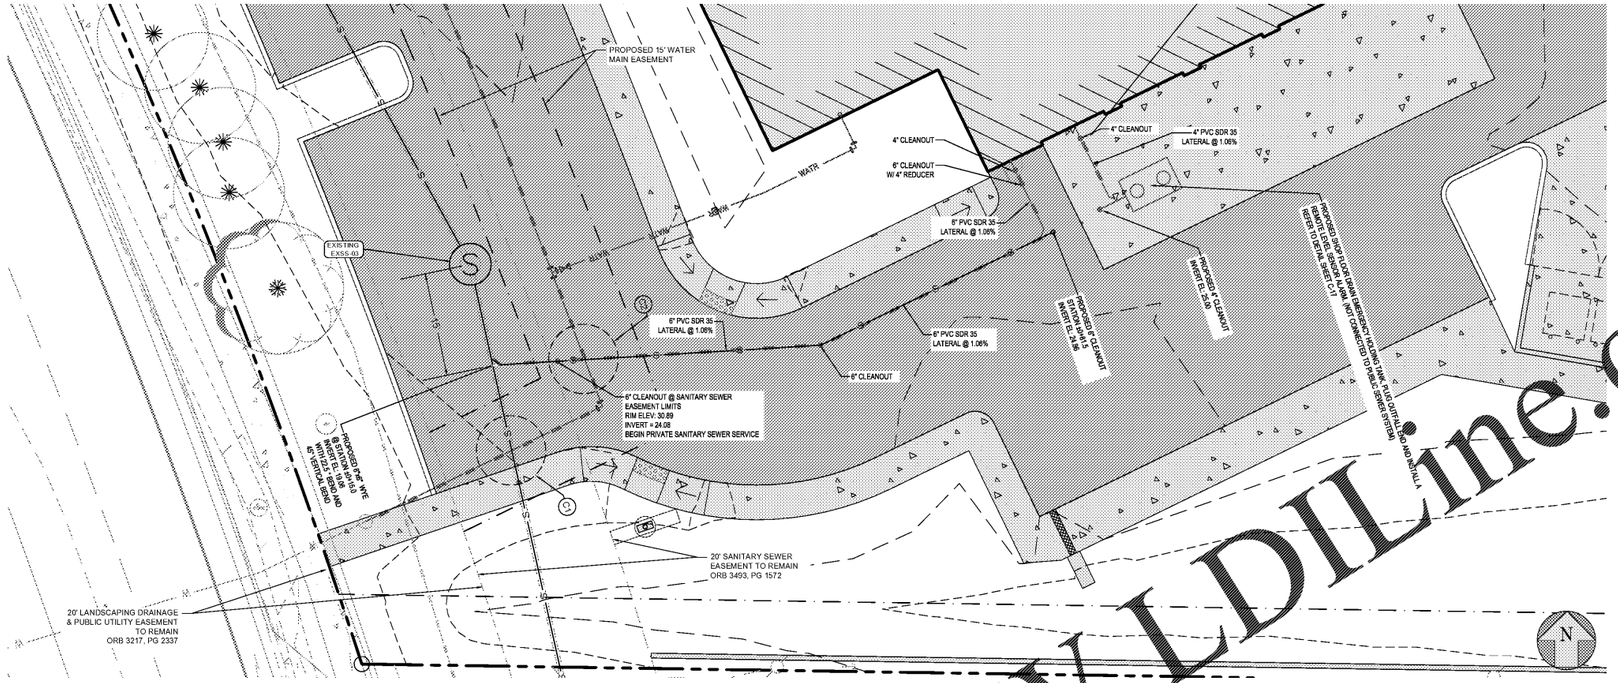

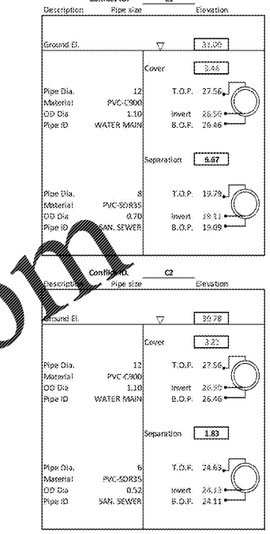

GENERAL NOTES:
1) ALL SEWER CONSTRUCTION SHALL CONFORM TO THE CRITERIA FOR WATER AND SANITARY SEWERAGE SYSTEMS WITHIN BREVARD COUNTY, LATEST EDITION.
2) PER CRITERIA 1.2.2, UNHINDERED, STABILIZED ACCESS TO ALL SEWER INFRASTRUCTURE IS REQUIRED.
3) INSTALL ADA COMPLIANT COVERS FOR THE SANITARY SEWER CLEANOUTS WITHIN SIDEWALKS AND H20 RATED CLEANOUTS WITHIN THE ASPHALT.
4) A SEPARATE PERMIT IS REQUIRED BY BREVARD COUNTY FIRE DEPARTMENT FOR WATER MAINS CONTAINING FIRE FIGHTING HYDRANTS OR SPRINKLER SYSTEMS. THE PROPOSED WATER MAIN EXTENSION IS UTILIZED FOR FIRE FIGHTING THUS A PERMIT IS REQUIRED.
5) ALL WATER UTILITY WORK IS TO BE CONSTRUCTED IN ACCORDANCE WITH THE LATEST CITY OF COCOA STANDARDS.
6) ALL SANITARY SEWER CLEANOUTS THAT FALL WITHIN PAVEMENT OR CONCRETE AREAS TO BE TRAFFIC RATED AS PER BREVARD COUNTY DETAILS.

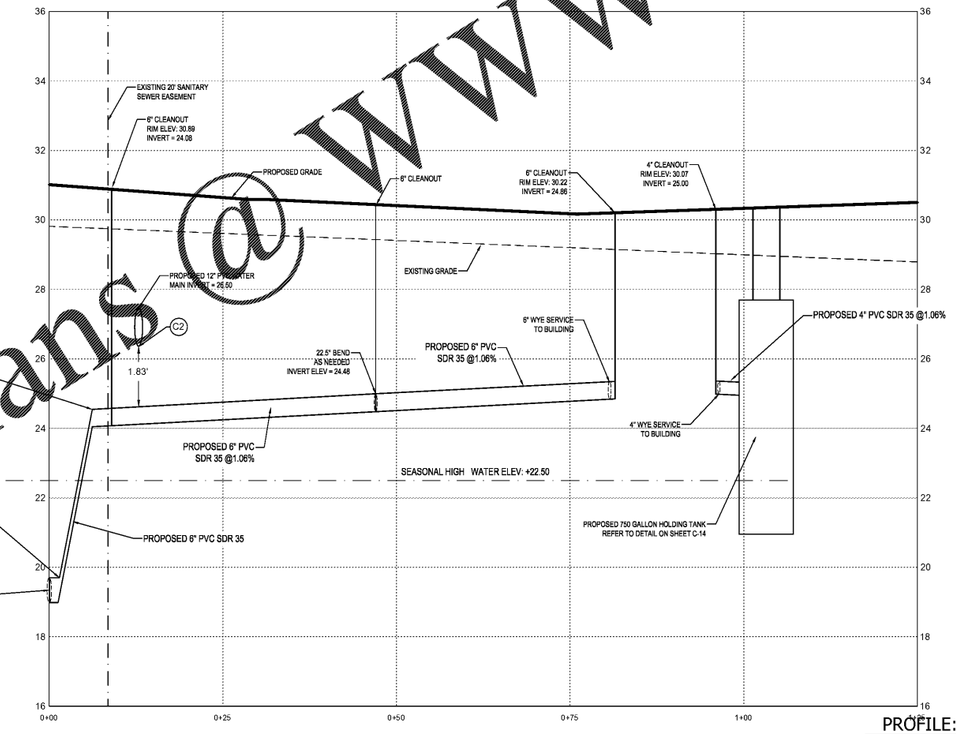

PROFILE: SERVICE LATERAL
PROFILE VIEW: SS-01

NOTE:
1) ALL SEWER CONSTRUCTION SHALL CONFORM TO THE CRITERIA FOR WATER AND SANITARY SEWERAGE SYSTEMS WITHIN BREVARD COUNTY, LATEST EDITION.
2) PER CRITERIA 1.2.2, UNHINDERED, STABILIZED ACCESS TO ALL SEWER INFRASTRUCTURE IS REQUIRED.
3) INSTALL ADA COMPLIANT COVERS FOR THE SANITARY SEWER CLEANOUTS WITHIN SIDEWALKS AND H20 TRAFFIC RATED CLEANOUTS WITHIN ASPHALT AREAS.

PRIMARY BENCHMARK:

THE ELEVATIONS SHOWN HEREIN ARE BASED UPON NORTH AMERICAN VERTICAL DATUM OF 1988 (NAVD88) REFERENCING BREVARD COUNTY BENCHMARK 'G6A03' AND 'G6A04'.

72 HOURS BEFORE DIGGING CALL TOLL FREE 811
Know what's below. Call before you dig.

Order Plans @ WWW.LDILine.com

#	COMMENTS	DATE
8		
7		
6		
5		
4		
3		
2		
1		XX-XX-XXXX

REVISIONS

JOB NO.	19-1045	
DESIGNED	BJD	
DRAWN	BJD	
DATE	OCTOBER 2019	
CHECKED	BAM	
DATE ISSUED	5/7/2020	

MBV ENGINEERING, INC.
3900A SOUTHSIDE BOULEVARD, JACKSONVILLE
CIVIL • STRUCTURAL • SURVEYING • ENVIRONMENTAL
1250 W. EAU GALLIE BLVD., SUITE H
MELBOURNE, FLORIDA 32935
PH: 321.253.1961 FL CERT. NO. 27
ALSO WITH OFFICES IN:
TAMPA, FL • PENSACOLA, FL • TEMPE, AZ
VERO: 772.569.0052 • FT PIERCE: 772.489.8995
CA#7132

SANITARY SEWER PLAN AND PROFILE

CHRISTIAN BROTHERS AUTOMOTIVE REPAIRS

BREVARD COUNTY FLORIDA

BRUCE A MOIA LICENSE No. 47529 STATE OF FLORIDA PROFESSIONAL ENGINEER

BRUCE A. MOIA
FL. P.E. #47529 DATE: 5/7/2020

SHEET
C-13

19-1045
PERMITTING SET