INTERIOR ELEVATION NOTES:

1. SEE MILLWORK DRAWINGS FOR DETAILED INFORMATION & FINISHES.
2. FRY REGLET REVEAL MOLDING (DRM-625-200), SILVER GRAY FINISH, INSTALLED PER MANUFACTURER'S WRITTEN INSTRUCTIONS.TYP. @ LOBBY WALLS. SEE INTERIOR ELEVATIONS.
3. FRY REGLET REVEAL MOLDING (DRM-625-50) SILVER GRAY FINISH, INSTALLED PER MANUFACTURER'S WRITTEN INSTRUCTIONS. TYP.@ TELLER MILLWORK. SEE INTERIOR ELEVATIONS.
4. FRY REGLET REVEAL MOLDING TO BE INSTALLED PER MANUFACTURER'S RECOMMENDATIONS. FINISHED ENDS ARE TO BE CLEAN.
5. RUBBER BASE TO BE ATTACHED SMOOTHLY AND CLEANLY, PER MANUFACTURER'S RECOMMENDATIONS. SEAMS ARE NOT TO BE VISIBLE AND CORNERS ARE NOT TO HAVE GAPS.

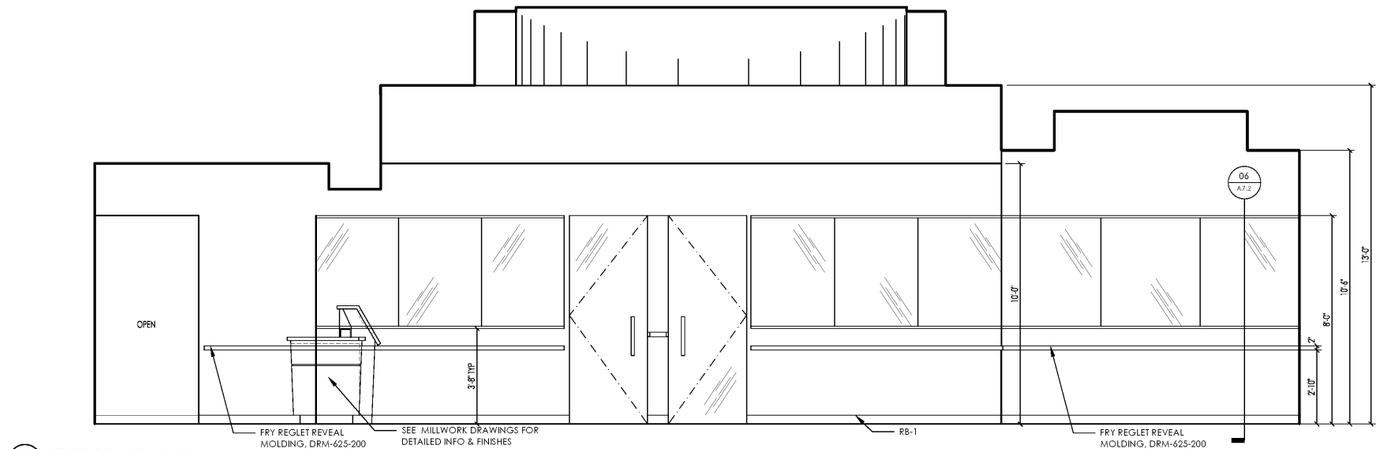

05 A7.2 INTERIOR ELEVATION - EAST
3/8" = 1'-0"

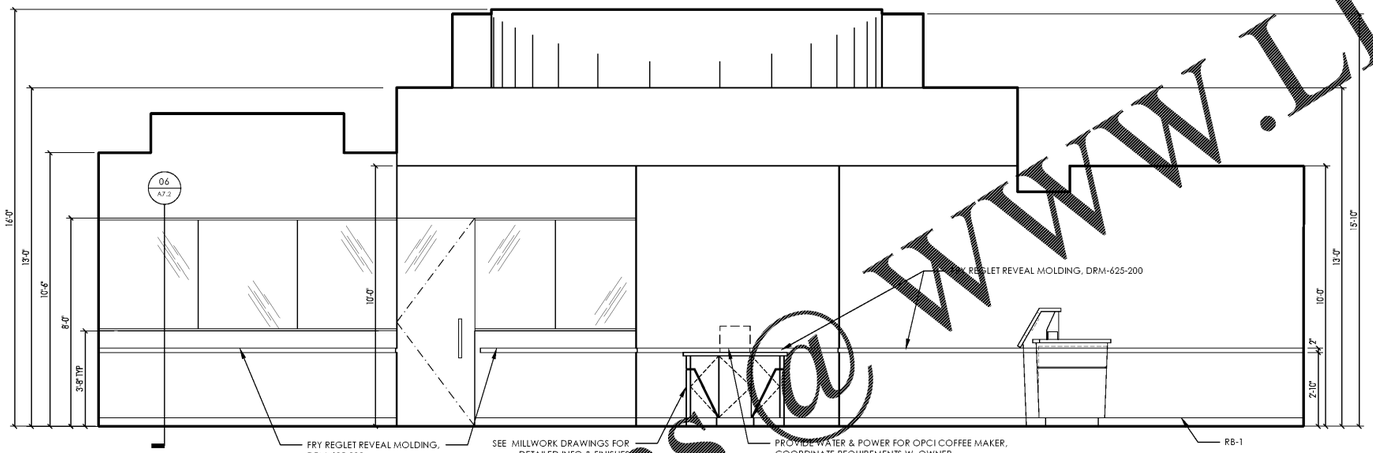

04 A7.2 INTERIOR ELEVATION - WEST
3/8" = 1'-0"

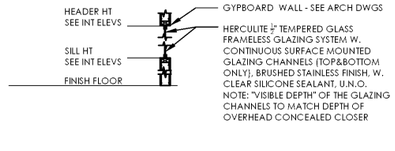

06 A7.2 GLASS DETAIL @ WINDOW HEIGHT
3/8" = 1'

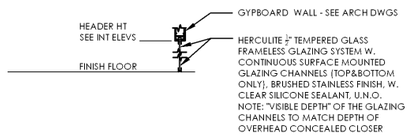

03 A7.2 GLASS DETAIL @ FULL HEIGHT
3/8" = 1'

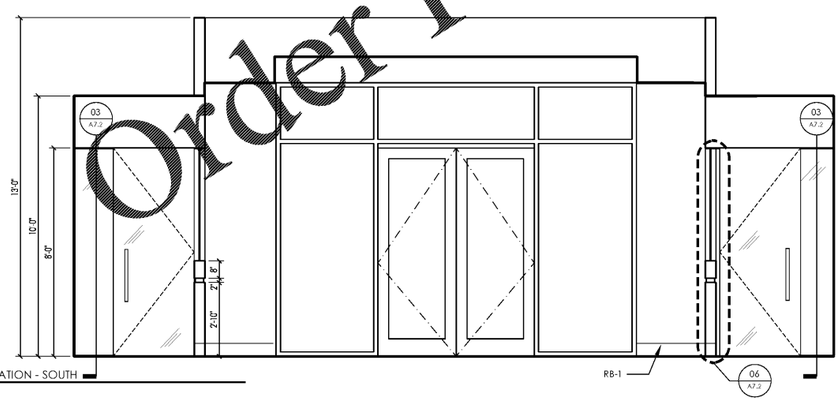

02 A7.2 INTERIOR ELEVATION - SOUTH
3/8" = 1'-0"

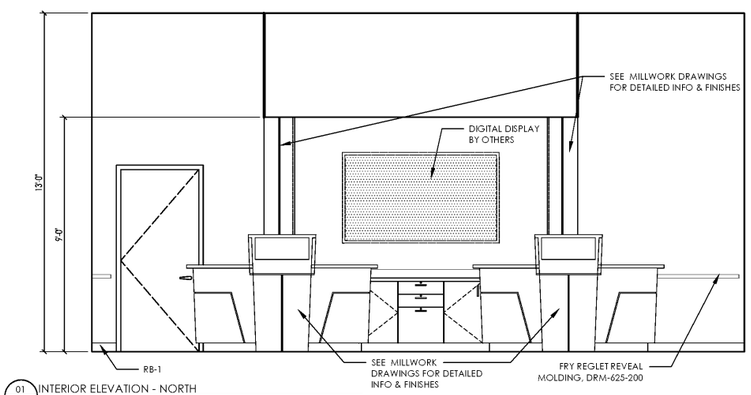

01 A7.2 INTERIOR ELEVATION - NORTH
3/8" = 1'-0"

Order Plans @ WWW.LDILine.com

hendon huckestein architects, PC
architecture . planning . interior design
2126 Morris Avenue
Birmingham, AL 35203
Phone (205) 322-1751
Fax (205) 322-1778
email info@hplusha.com
www.hplusha.com

A New Branch Bank for
Tyndall FEDERAL CREDIT UNION
Dothan, Alabama

RELEASES / DESCRIPTION / DATES

NOT FOR CONSTRUCTION ☐
RELEASED FOR CONSTRUCTION ■

DATE 06.23.2020
DRAWN ---
CHECKED ---
APPROVED H+HA

PROJECT NUMBER 20012.01

SHEET TITLE
LOBBY INTERIOR ELEVATIONS

DRAWING NO. A7.2

COPYRIGHT NOTICE - 2020 hendon + huckestein architects, PC