Plotted By:Anderson, Scron Sheet Set:147654001 – Seminole Public Storage Layout:C-601 PUBLIC STORAGE DETAILS – 147654001 June 11, 2020 06:28:49pm K:\VRB_LDEV\147654001 – Public Storage –Seminole County\CAD\PlanSheets\C-600 PUBLIC STORAGE DETAILS – 147654001.dwg
This document, together with the concepts and designs presented herein, as an instrument of service, is intended only for the specific purpose and client for which it was prepared. Reuse of and improper reliance on this document without written authorization and adaptation by Kimley-Horn and Associates, Inc. shall be without liability to Kimley-Horn and Associates, Inc.

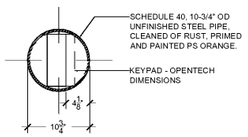

1 BOLLARD PLAN VIEW
SCALE: NTS

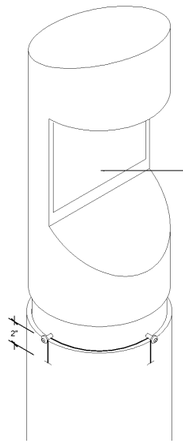

4 KEYPAD BOLLARD ISO - REMOVAL TOP
SCALE: NTS

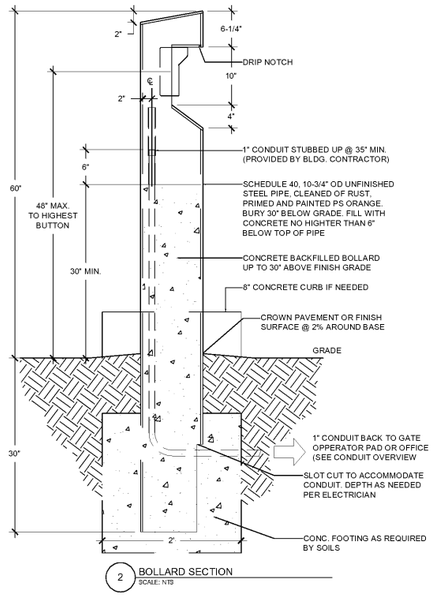

2 BOLLARD SECTION
SCALE: NTS

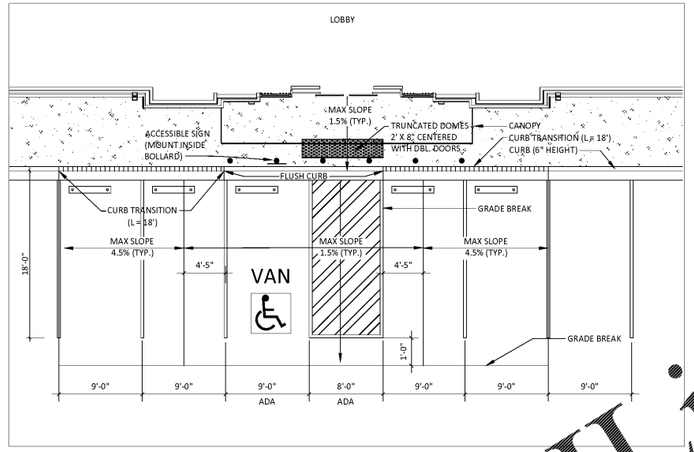

ADA FACE CURB PLAN VIEW

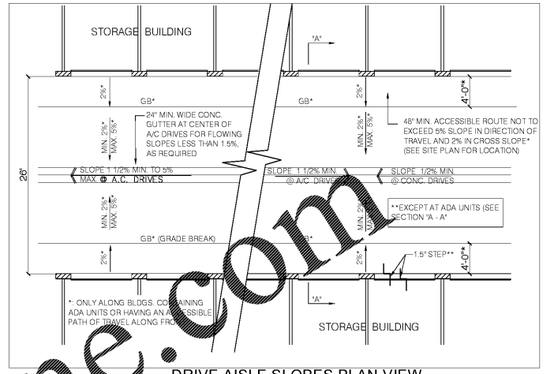

DRIVE AISLE SLOPES PLAN VIEW

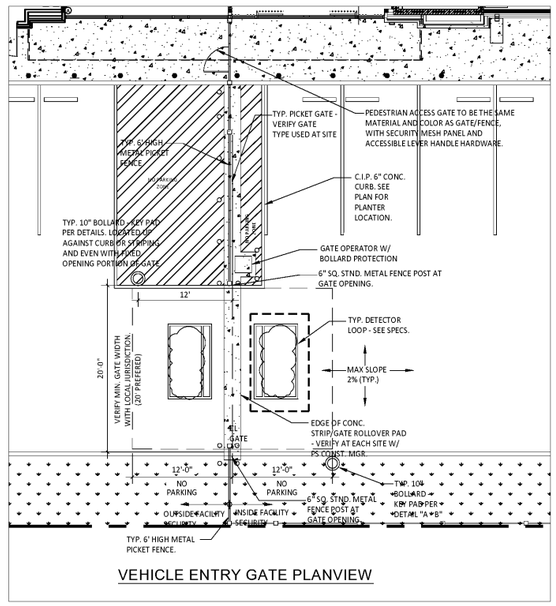

VEHICLE ENTRY GATE PLANVIEW

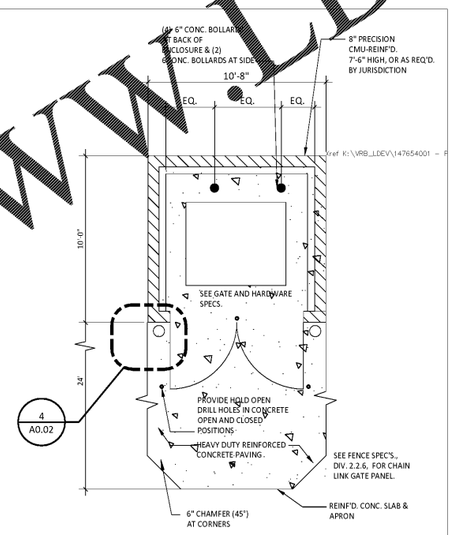

SINGLE TRASH ENCLOSURE

(AS REQ'D, BY SITE CONDITIONS)

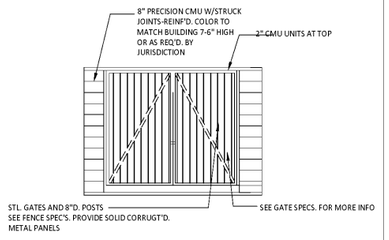

ELEVATION

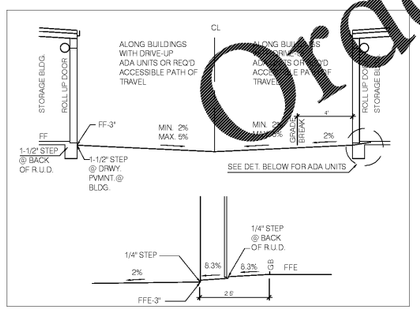

DRIVE AISLE SLOPES SECTION "A-A"

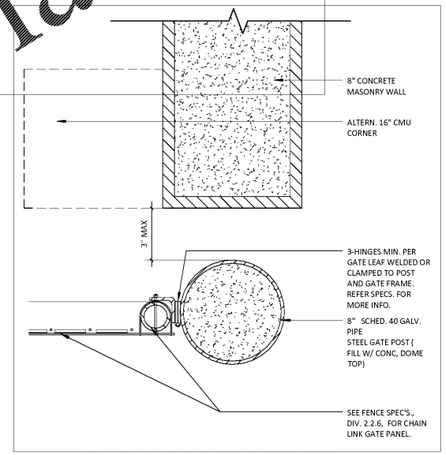

TRASH ENCLOSURE GATE POST

TRASH ENCLOSURE SINGLE

VEHICLE KEYPAD BOLLARD

Order Plans @ www.WLDLine.com

No.	REVISIONS	DATE	BY

Kimley»Horn
© 2020 KIMLEY-HORN AND ASSOCIATES, INC.
445 24TH STREET, SUITE 200, VERO BEACH, FL 32960
PHONE: 772-794-4100
WWW.KIMLEY-HORN.COM CA 00000696

LICENSED PROFESSIONAL
CHRISTOPHER J. HOLLEN, P.E.
FLORIDA LICENSE NUMBER
74685
DATE:

KHA PROJECT 147654001	
DATE	10/22/19
SCALE	AS SHOWN
DESIGNED BY	DFD
DRAWN BY	DFD
CHECKED BY	CJH

PUBLIC STORAGE DETAILS

PUBLIC STORAGE APOPKA

2431 S. ORANGE BLOSSOM TRAIL

SEMINOLE COUNTY

FLORIDA

Public Storage

811 Know what's below. Call before you dig.

SHEET NUMBER
C-601