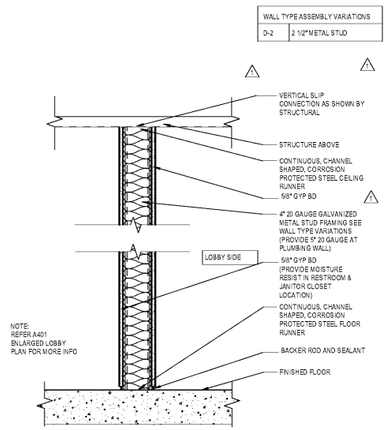

D-1 NON-RATED INTERIOR WALL
SCALE: 1 1/2" = 1'-0"

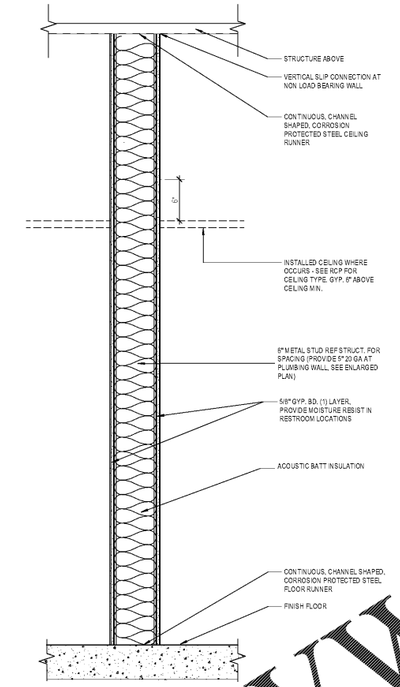

K-1 NON-RATED INTERIOR PLUMBING WALL
SCALE: 1 1/2" = 1'-0"

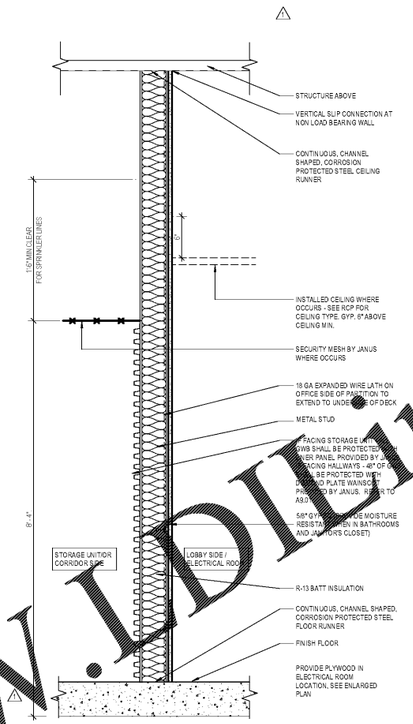

A-1 NON-RATED INTERIOR WALL - NON-LOAD BEARING
SCALE: 1 1/2" = 1'-0"

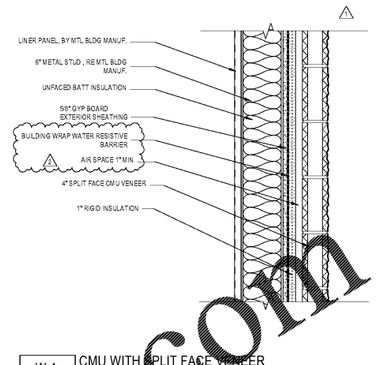

W-1 CMU WITH SPLIT FACE VENEER
SCALE: 1 1/2" = 1'-0"

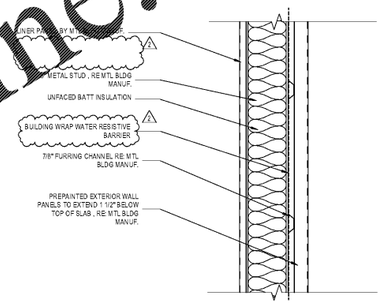

W-2 METAL PANEL WALL
SCALE: 1 1/2" = 1'-0"

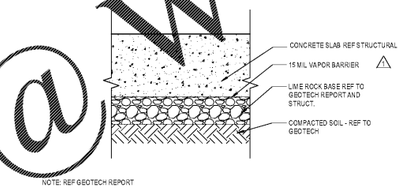

FS-1 FLOOR SLAB
SCALE: 1 1/2" = 1'-0"

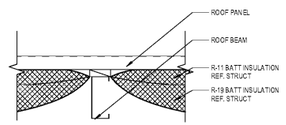

R-1 METAL ROOF
SCALE: 1 1/2" = 1'-0"

Order Plans @ WWW.DLine.com

Galloway
6162 S. Willow Drive, Suite 320
Greenwood Village, CO 80111
303.770.8884
Galloway.US
STAMP

NOT FOR CONSTRUCTION

COPYRIGHT
THESE PLANS ARE AN INSTRUMENT OF SERVICE AND ARE THE PROPERTY OF GALLOWAY, AND MAY NOT BE DUPLICATED, DISCLOSED, OR REPRODUCED WITHOUT THE WRITTEN CONSENT OF GALLOWAY. COPYRIGHTS AND INFRINGEMENTS WILL BE ENFORCED AND PROSECUTED.

Public Storage

PUBLIC STORAGE
SEMINOLE COUNTY, FL
PS#28091
2431 S. Orange Blossom Trail
Apopka, FL

#	Date	Issue/Description
	03/02/2020	PERMIT SUBMITTAL
1	04/24/2020	2ND PERMIT SUBMITTAL
2	06/11/2020	3RD PERMIT SUBMITTAL

Project No:	PS0000091
Drawn By:	AT
Checked By:	KKS

PARTITION TYPES

G2.01

BM:(N/A) @(N/A) - FL-Apopka Seminole County\PS0091 Seminole\CAD_Apopka_AP2\'s 2\0091dc.rvt
6/11/2020 2:45:31 PM