SHEET NOTES

OMIT ONE SET OF REGISTERS FROM TYPICAL DETAILS TO COORDINATE WITH 4 REGISTER LAYOUT SHOWN ON MC1 SHEET

EQUIPMENT LEGEND	
MC0001	DESK PHONE
MC0003	DEBIT READER
MC0005	HAND HELD SCANNER
MC0013	REGISTER CPU
MC0015	MONEYGRAM PRINTER
MC0018	REGISTER PRINTER
MC0021	REGISTER KEYPAD MONITOR
MC0022	MONEY ORDER DISPENSER
MC0024	CASH DRAWER
MC0028	DIGITAL DISPLAY
MC0032	KEYBOARD AND MOUSE
MC0047	ANTI-FATIGUE MAT, TYP OF 4
MC0048	TRASH CAN

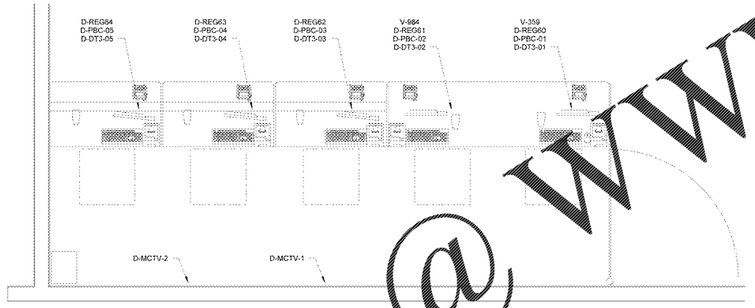

5 (RIGHT) VOICE / DATA PLAN (5 REGISTER) EXAMPLE
1/2" = 1'-0"

3 (RIGHT) EQUIPMENT INTERIOR COUNTER VIEW (5 REGISTER)
1/2" = 1'-0"

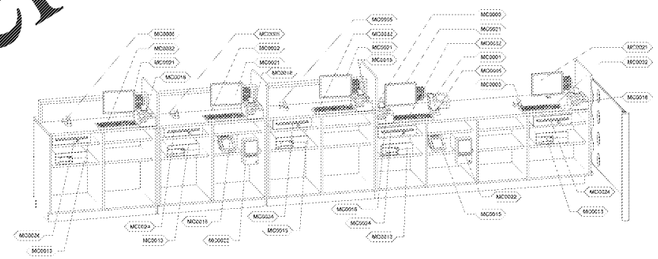

2 (RIGHT) EQUIPMENT EXTERIOR COUNTER VIEW (5 REGISTER)
1/2" = 1'-0"

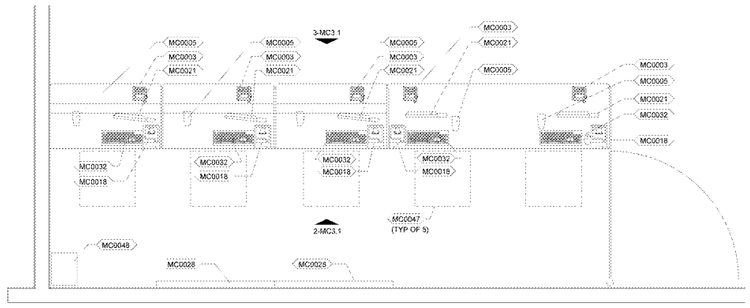

1 (RIGHT) EQUIPMENT PLAN (5 REGISTER)
1/2" = 1'-0"

Order Plans @ WWW.LDILine.com

CYNTERGY
801 SOUTH CINCINNATI
SECOND FLOOR
TULSA, OK 74119
918.877.7000
www.cyntergy.com

STIPULATION FOR REUSE

STIPULATION FOR REUSE
THIS DRAWING WAS PREPARED BY CYNTERGY, INC. AND IS AN INSTRUMENT OF SERVICE. THIS DRAWING AND ALL COPYRIGHTS AND OTHER PROPERTY RIGHTS THEREIN ARE THE EXCLUSIVE PROPERTY OF CYNTERGY, INC. AND MAY NOT BE USED, REPRODUCED OR DISCLOSED WITHOUT THE WRITTEN AUTHORIZATION OF CYNTERGY, INC. ANY REUSE, REPRODUCTION OR MODIFICATION OF THIS DRAWING WITHOUT PRIOR WRITTEN CONSENT OF CYNTERGY, INC. IS STRICTLY PROHIBITED AND WILL BE LIABLE FOR ALL DAMAGES RESULTING THEREFROM.

CONSULTANTS

Walmart
FAYETTEVILLE, NC
STORE NO.: 1261-246 | 195 SC
JOB NUMBER: | USRM-W01265 | PROTO:

ISSUE BLOCK

CHECKED BY:	JT/SH
DRAWN BY:	RR
PROTO CYCLE:	02/28/2020
DOC DATE:	04/15/2020

DOCUMENTS WITHOUT SIGNATURE AND REQUIRED SEAL OF AOR/EOR ARE NOT FOR CONSTRUCTION

FOR REFERENCE ONLY

THIS SHEET IS INCLUDED FOR INFORMATIONAL PURPOSES ONLY AND IS **NOT TO BE SIGNED**

EQUIPMENT PLANS

SHEET:
MC3.1

2/17/2020 11:24:15 AM
C:\Users\rrobertson\Documents\Revit Central\MC1_MC3_Equip_Plans_r19_rrobertson.rvt