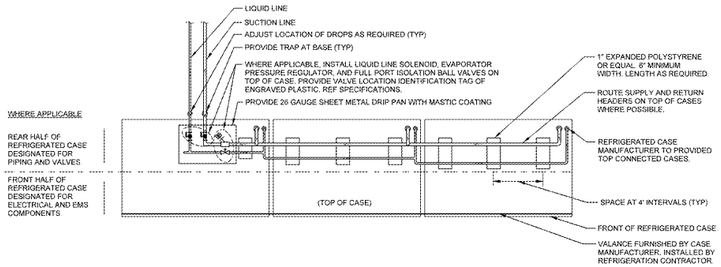

5 REFRIGERATION PIPE ROUTING FOR TOP FED CASES
NTS

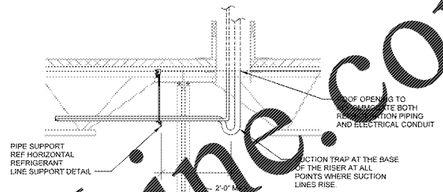

4 ROOF PENETRATION
NTS

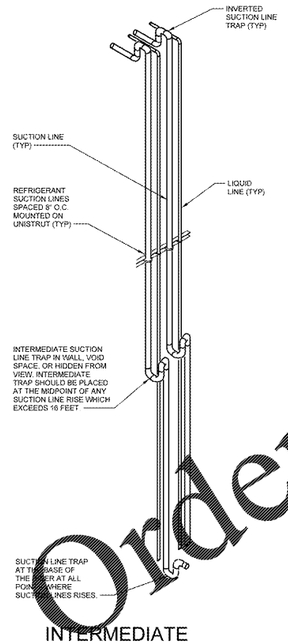

3 INTERMEDIATE SUCTION LINE TRAP
NTS

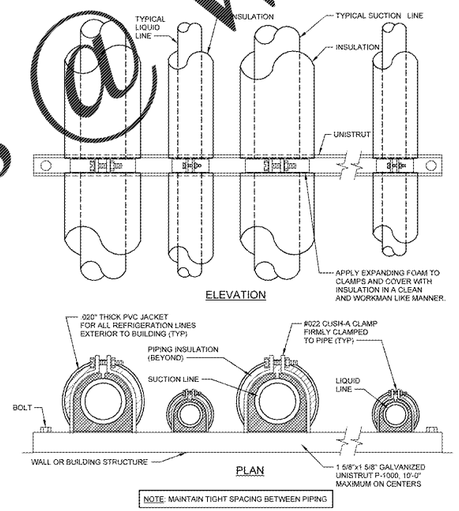

2 VERTICAL REFRIGERANT LINE SUPPORT
NTS

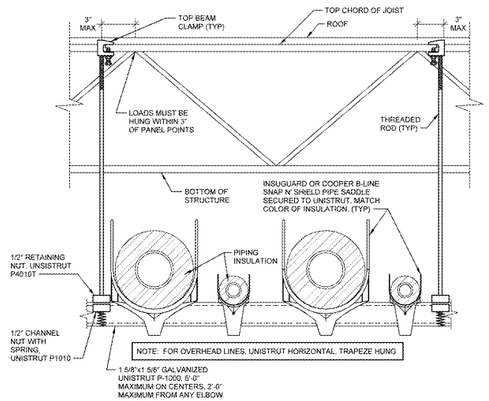

1 HORIZONTAL REFRIGERANT LINE SUPPORT
NTS

Order Plans @ WWW.LDILine.com

EXISTING CONDITIONS WERE TAKEN FROM ORIGINAL DRAWINGS AND MAY NOT REFLECT EXACT "AS-BUILT" CONDITIONS. CONTRACTOR SHALL FIELD VERIFY ALL EXISTING CONDITIONS PRIOR TO SUBMITTING FINAL BIDS. CONTRACTOR SHALL CAREFULLY COORDINATE NEW WORK AND DEMOLITION WITH ALL OTHER DISCIPLINES AND EXISTING CONDITIONS.

EACH SUBCONTRACTOR IS RESPONSIBLE FOR HAVING A THOROUGH KNOWLEDGE OF ALL DRAWINGS AND SPECIFICATIONS IN THEIR RELATED FIELD. THE FAILURE TO ACQUAINT THEMSELF WITH THIS KNOWLEDGE DOES NOT RELIEVE THE RESPONSIBILITY OF PERFORMING THE WORK PROPERLY. NO ADDITIONAL COMPENSATION SHALL BE ALLOWED BECAUSE OF CONDITIONS THAT OCCUR DUE TO FAILURE TO FAMILIARIZE WORKERS WITH THIS KNOWLEDGE

ANTHONY R. WELTER

STIPULATION FOR REUSE

THIS DRAWING AND SPECIFICATION SUITE IS THE PROPERTY AND COPYRIGHT INFORMATION OF HENDERSON ENGINEERS AND IS NOT TO BE USED IN WHOLE OR IN PART FOR ANY PROJECT OTHER THAN THE SPECIFIC PROJECT FOR WHICH IT HAS BEEN PREPARED BY HENDERSON ENGINEERS UNLESS AUTHORIZED IN WRITING BY HENDERSON ENGINEERS. ANY UNAUTHORIZED USE OF THESE DRAWINGS AND SPECIFICATIONS SHALL BE AT THE SOLE RISK AND RESPONSIBILITY OF THE USER.

CONSULTANTS
HENDERSON ENGINEERS
8345 LENEXA DRIVE, SUITE 300
LENEXA, KS 66214
TEL 913.767.2000 FAX 913.782.3051
WWW.HENDERSON-ENGINEERS.COM
2005014271
NC CORPORATE LIC. C-1482
SCP/ES STATEWIDE

Walmart

LELAND, NC
1112 ASTER POND BOULEVARD
STORE NO. 4273-25

JOB NUMBER: 2090314272 | PROTO:
2020 SPRB
195

ISSUE BLOCK

CHECKED BY:	AB
DRAWN BY:	CRA
PROTO CYCLE:	02/28/20
DOCUMENT DATE:	04/06/20

NOT FOR CONSTRUCTION

REFRIGERATION DETAILS

SHEET: R2