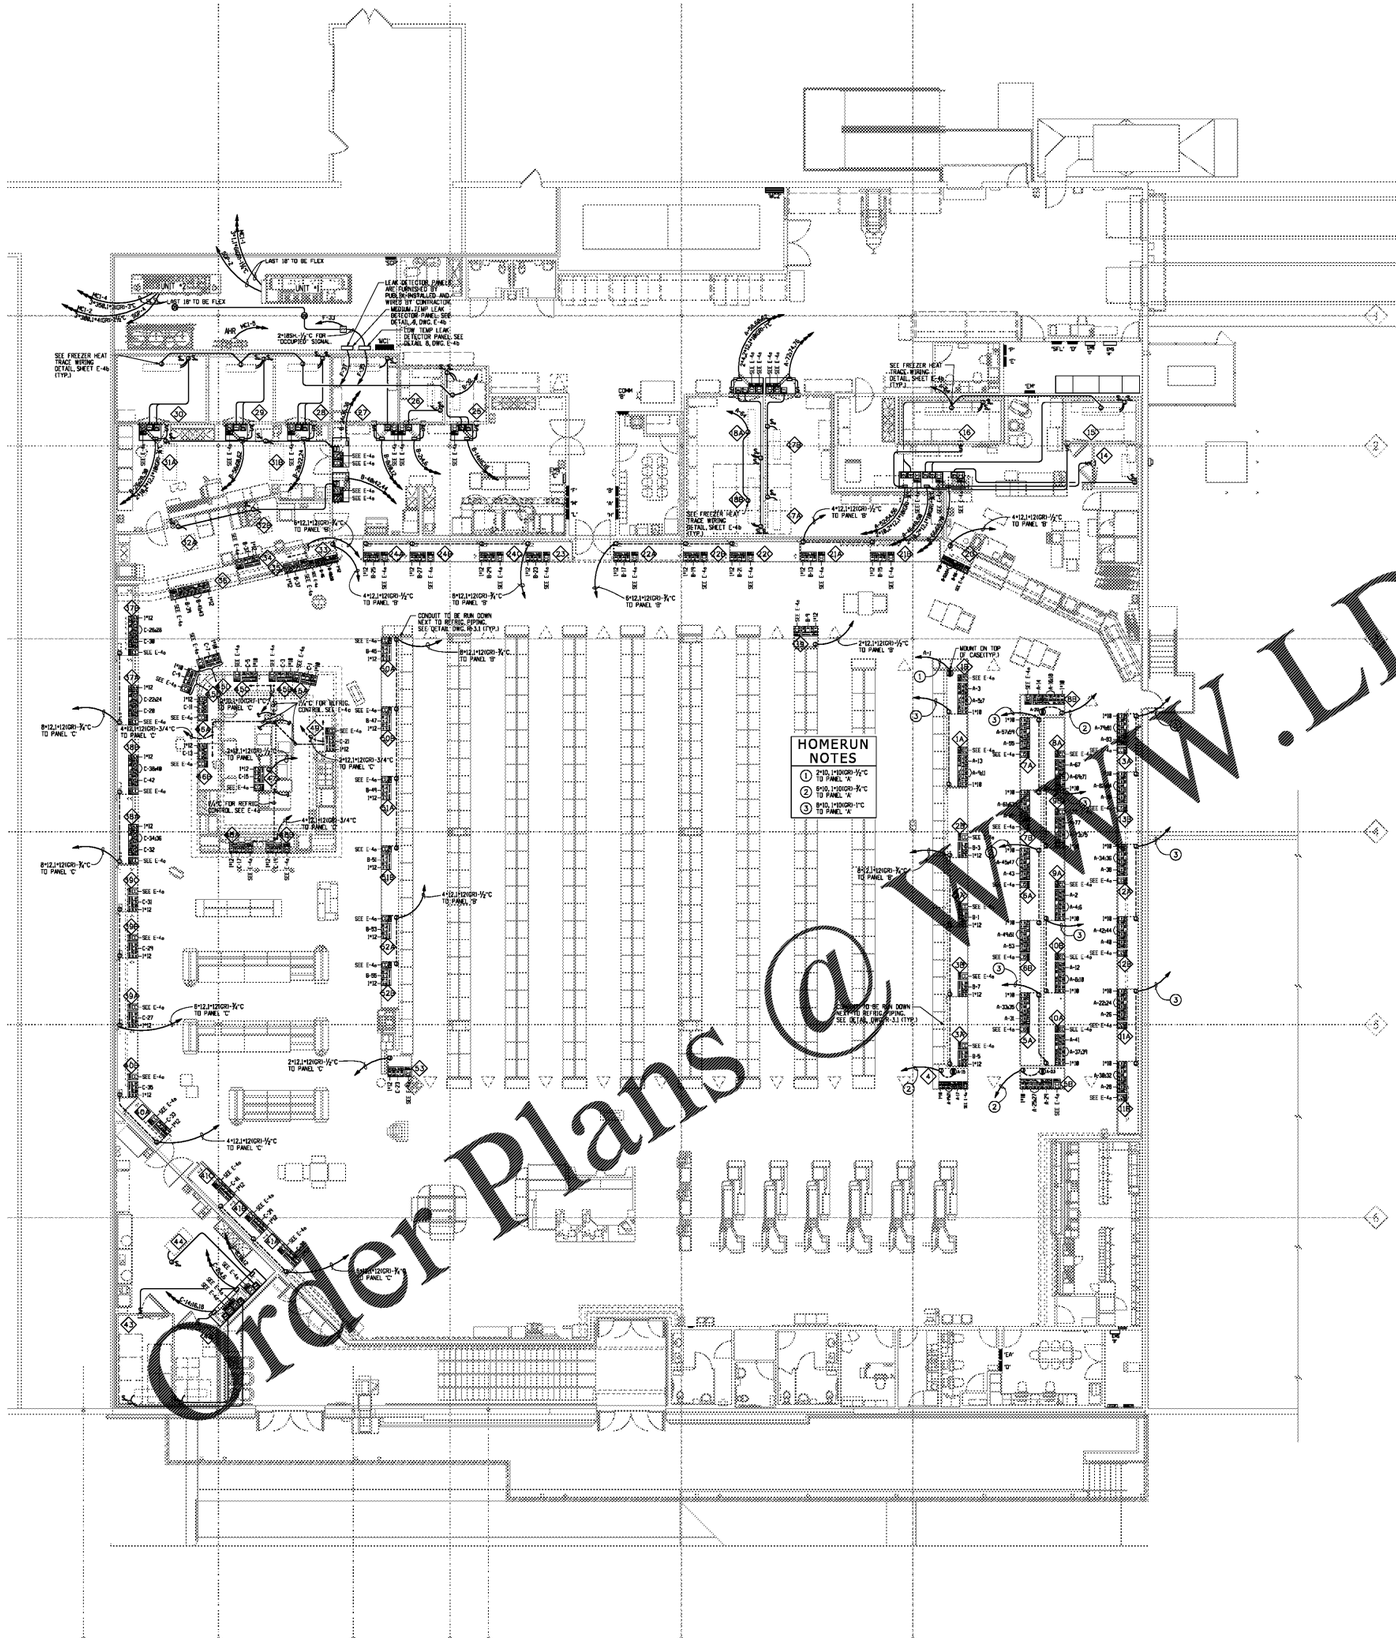
HOMERUN NOTES
1 #10, 1#12(GR)-¾"C TO PANEL 'A'
2 #10, 1#12(GR)-¾"C TO PANEL 'A'
3 #10, 1#12(GR)-1"C TO PANEL 'A'
SEE FREEZER HEAT TRACE WIRING DETAIL, SHEET E-4b (TYP.)
LEAK DETECTOR (ONLY IF NOT FURNISHED BY PUBLIX) INSTALLED AND WIRED BY CONTRACTOR MEDIUM TEMP LEAK DETECTOR PANEL SEE DETAIL A, DWG E-4b
LOW TEMP LEAK DETECTOR PANEL SEE DETAIL B, DWG E-4b
2#18SH-¾"C FOR OCCUPIED SIGNAL
MOUNT ON TOP OF CASE(TYP.)
CONDUIT TO BE RUN DOWN NEXT TO REFRIG. PIPING SEE DETAIL DWG. M-3.1 (TYP.)
75°C FOR REFRIG. CONTROL SEE E-4a
SEE FREEZER HEAT TRACE WIRING DETAIL, SHEET E-4b (TYP.)
CONDUIT TO BE RUN DOWN NEXT TO REFRIG. PIPING SEE DETAIL DWG. M-3.1 (TYP.)
UNIT #1
LAST 18" TO BE FLEX
AHU #2
AHU #1
MCC
COMM
SEE E-4a
SEE E-4b
SEE E-4c
