COLUMN PEDESTAL SCHEDULE

PEDESTAL P1

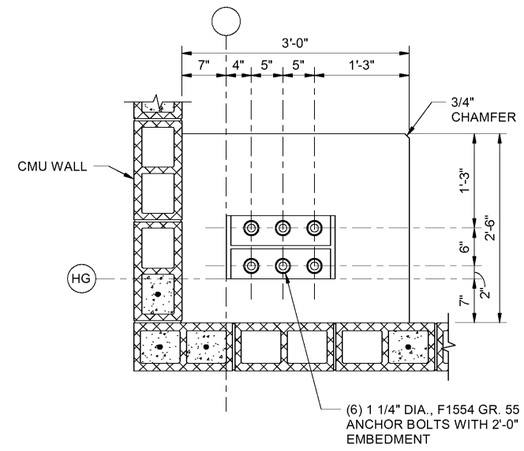

PEDESTAL P2

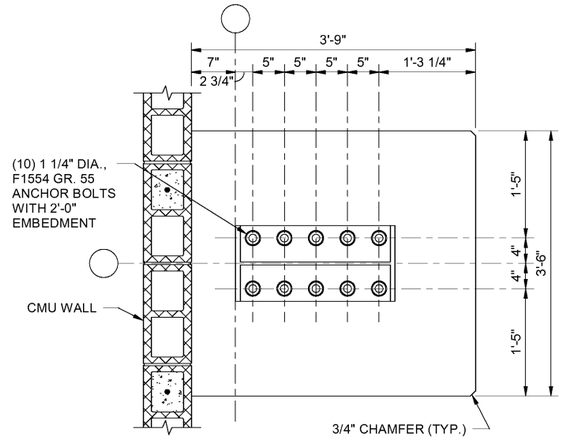

PEDESTAL P3

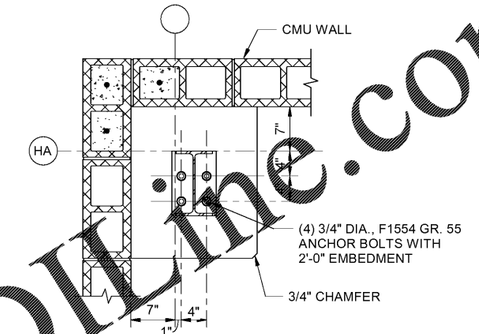

Order Plans @ WWW.LDILine.com

NORFOLK SOUTHERN

MARK	DESCRIPTION	DATE

DESIGNED BY: MWH
DRAWN BY: MWH
CHECKED BY: BK
SUBMITTED BY: BK
ISSUED FOR CONSTRUCTION: 13-07-2020

THESE DRAWINGS ARE: ☐ PRELIMINARY ☐ NOT FOR CONSTRUCTION ☐ AS-BUILT

DOCUMENT CLASSIFICATION: BUSINESS

THESE DRAWINGS ARE: ☐ FOR BIDDING ☐ FOR CONSTRUCTION ☐ FOR RECORD

NORFOLK SOUTHERN CORP
1200 PEACHTREE STREET, NE
ATLANTA, GEORGIA 30309

POND
3950 Portwood Lane, Suite 500
Peachtree Corner, GA 30092
Phone (770) 325-3744
Fax (770) 325-3754
POND PROJECT #: 1190557

CORPORATE AIRCRAFT HANGAR FOR NORFOLK SOUTHERN CORPORATION
FULTON COUNTY AIRPORT, BROWNWOOD FIELD (FTY)
3952 AVIATION CIRCLE, SUITE 200
ATLANTA, GEORGIA 30336

DETAILS

SHEET ID

S-304

Copyright © 2020 by Pond & Company. All rights reserved. No copying or duplication of these documents is allowed without the express written agreement of Pond & Company.

CONSTRUCTION DOCUMENTS