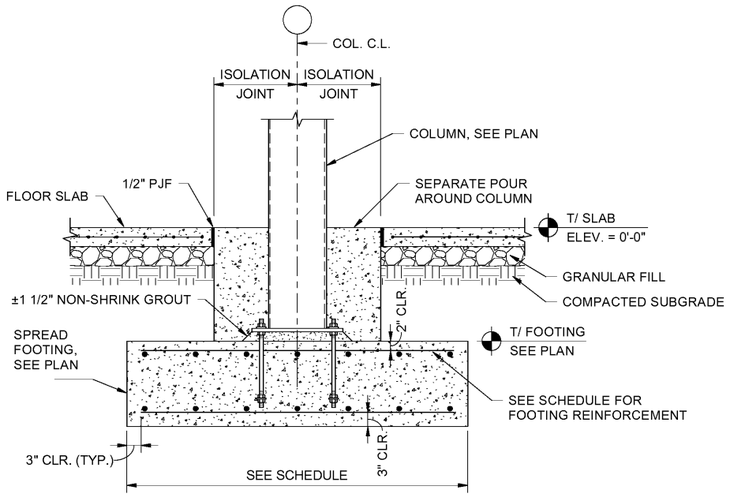

C1 TYPICAL SPREAD FOOTING

SCALE: N.T.S.

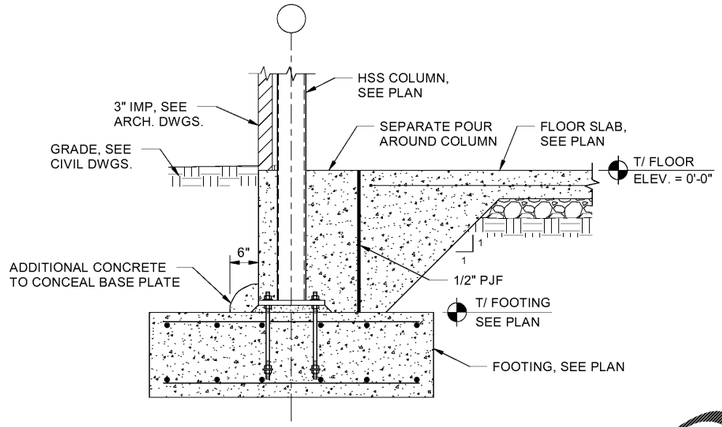

C2 TYPICAL OFFICE EXTERIOR COLUMN

SCALE: N.T.S.

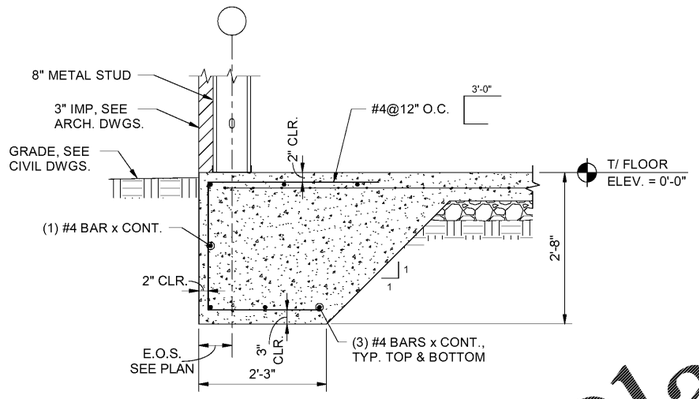

B1 TYPICAL OFFICE SLAB TURNDOWN

SCALE: N.T.S.

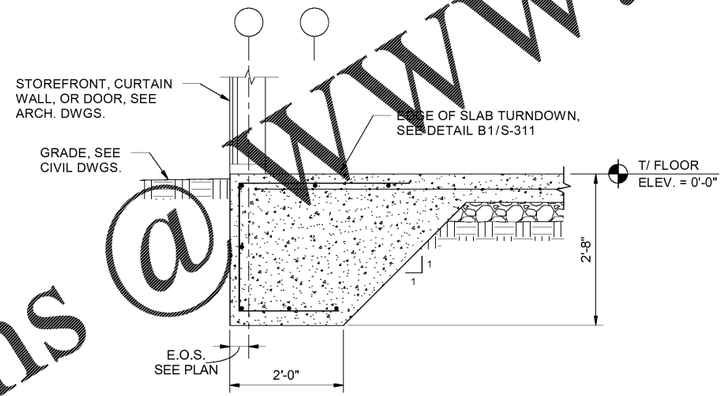

B2 TYPICAL OFFICE SLAB TURNDOWN CURTAIN WALL

SCALE: N.T.S.

Order Plans @ WWW.LDILine.com

Copyright © 2020 by Pond & Company. All rights reserved. No copying or duplication of these documents is allowed without the express written agreement of Pond & Company.

7/13/2020 10:57:37 AM BIM 360://1190557 - Pegasus/1190557_Pegasus_NS_Struct_v19.rvt

DESIGNED BY: MW
DRAWN BY: MW
CHECKED BY: BK
SUBMITTED BY:
ISSUED FOR CONSTRUCTION 13-07-2020

DATE | DESCRIPTION | MARK

THESE DRAWINGS ARE HEREBY INSTRUMENTS OF SERVICE FOR USE SOLELY WITH RESPECT TO THIS PROJECT AND, UNLESS OTHERWISE PROVIDED, POND & COMPANY SHALL BE DEEMED THE AUTHOR OF THESE DRAWINGS AND SHALL RETAIN ALL COMMON LAW, STATUTORY AND OTHER RESERVED RIGHTS, INCLUDING THE COPYRIGHT THERETO.

OCCUPANCY CLASSIFICATION: BUSINESS (B) AND STORAGE (S1)*

TYPE OF CONSTRUCTION: TYPE II-B - NON-COMBUSTIBLE

PER NFPA 409, NO HELICOPTER OPERATIONS ARE PERMITTED AT THIS FACILITY AND THE OFFICE

NORFOLK SOUTHERN CORP
1200 PEACHTREE STREET, NE
ATLANTA, GEORGIA 30309

POND
3500 Parkway Lane, Suite 500
Peachtree Corners, GA 30092
Phone (770) 325-7744
Fax (770) 325-7745
GA SOS: 1107572

CORPORATE AIRCRAFT HANGAR FOR NORFOLK SOUTHERN CORPORATION
FULTON COUNTY AIRPORT - BROWN FIELD (FTY)
3952 AVIATION CIRCLE, SUITE 200
ATLANTA, GEORGIA 30336

DETAILS

SHEET ID

S-311