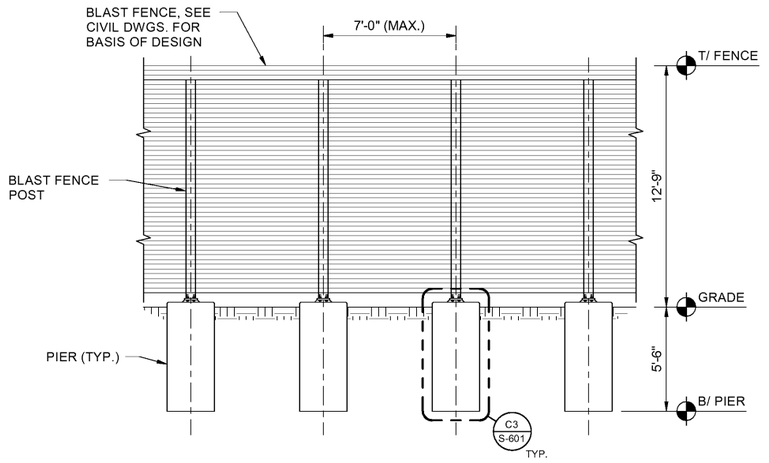

C1 BLAST FENCE ELEVATION

SCALE: N.T.S.

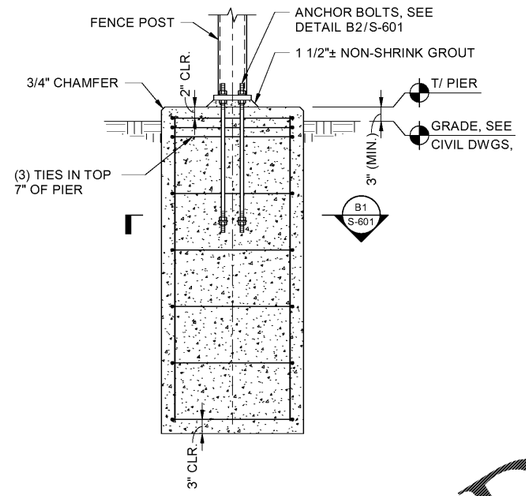

C3 BLAST FENCE PIER

SCALE: N.T.S.

NOTES:

1. SEE CIVIL DRAWINGS FOR LOCATION OF BLAST FENCE.
2. DESIGN WIND LOAD ON FENCE: 25 psf (ULTIMATE)
3. SEE G-003 FOR BID ADDITIVE ALTERNATE DESCRIPTIONS FOR STRUCTURAL DESIGNS SHOWN ON THIS SHEET.

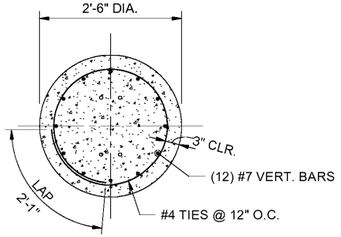

B1 PIER SECTION

SCALE: N.T.S.

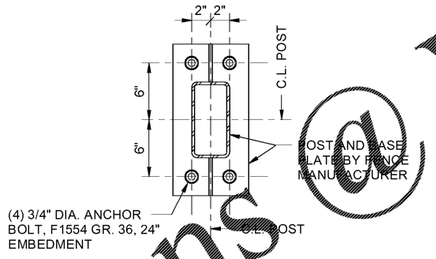

B2 ANCHOR BOLT PATTERN

SCALE: N.T.S.

Order Plans @ www.LDILine.com

NORFOLK SOUTHERN

MARK	DESCRIPTION	DATE

DESIGNED BY: MW
DRAWN BY: MW
CHECKED BY: BK
SUBMITTED BY: EA
ISSUED FOR CONSTRUCTION 13-07-2020

THESE DRAWINGS WERE PREPARED BY, VERIFIED BY, AND APPROVED BY:
OCCUPANCY CLASSIFICATION: BUSINESS (B) AND STORAGE (S1)*
TYPE OF CONSTRUCTION: TYPE II-B - NON-COMBUSTIBLE
*PER NFPA 409, 4.5.1.4E) SEPARATION NOT REQUIRED PER OWNER'S REP & MAJOR AND THE OFFICE

NORFOLK SOUTHERN CORP
1200 PEACHTREE STREET, NE
ATLANTA, GEORGIA 30309

POND
3500 Parkway Lane, Suite 500
Peachtree Corners, GA 30092
Phone (770) 325-7744
Fax (770) 325-7744
GA SOS: 1107273

CORPORATE AIRCRAFT HANGAR FOR NORFOLK SOUTHERN CORPORATION
FULTON COUNTY AIRPORT - BROWN FIELD (FTY)
3952 AVIATION CIRCLE, SUITE 200
ATLANTA, GEORGIA 30336

BLAST FENCE FOUNDATION

SHEET ID

S-601

7/13/2020 10:57:57 AM BIM 360://1190557 - Pegasus/1190557_Pegasus_NS_Struct_v19.rvt

Copyright © 2020 by Pond & Company. All rights reserved. No copying or duplication of these documents is allowed without the express written agreement of Pond & Company.

CONSTRUCTION DOCUMENTS