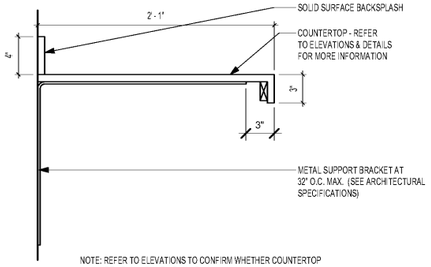

NOTE: REFER TO ELEVATIONS TO CONFIRM WHETHER COUNTERTOP SUPPORT BRACKETS ARE REQUIRED.

D1 MILLWORK SECTION - SUPPORT BRACKET

SCALE: 1 1/2" = 1'-0"

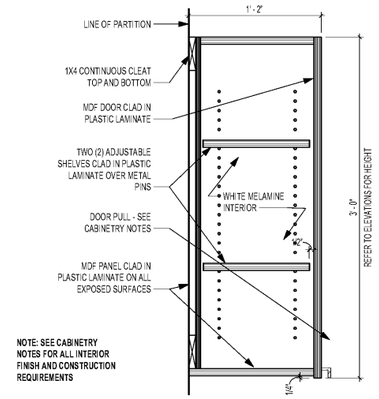

B1 MILLWORK SECTION - UPPER CABINETS

SCALE: 1 1/2" = 1'-0"

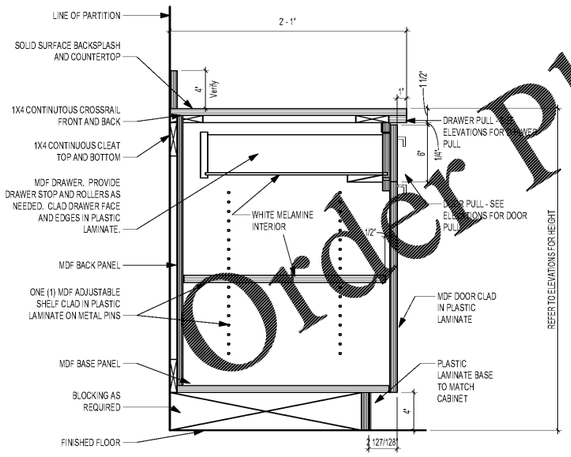

A1 MILLWORK SECTION - BASE CABINET W/ DRAWER

SCALE: 1 1/2" = 1'-0"

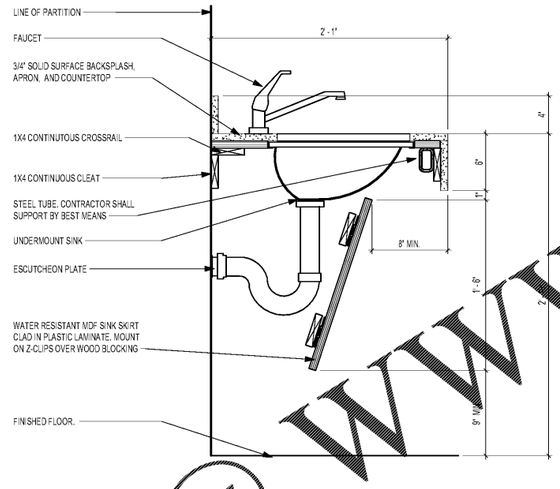

B3 MILLWORK SECTION - RESTROOM SINK

SCALE: 1 1/2" = 1'-0"

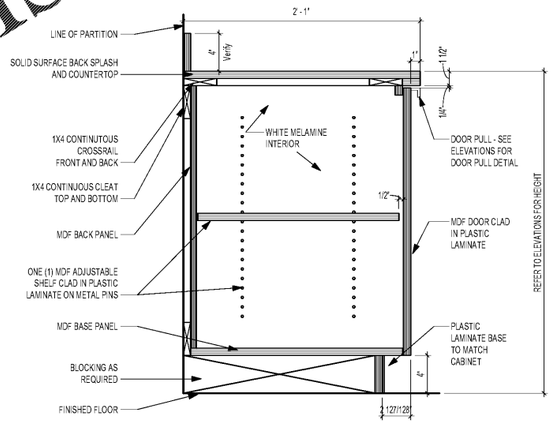

A3 MILLWORK SECTION - BASE CABINETS

SCALE: 1 1/2" = 1'-0"

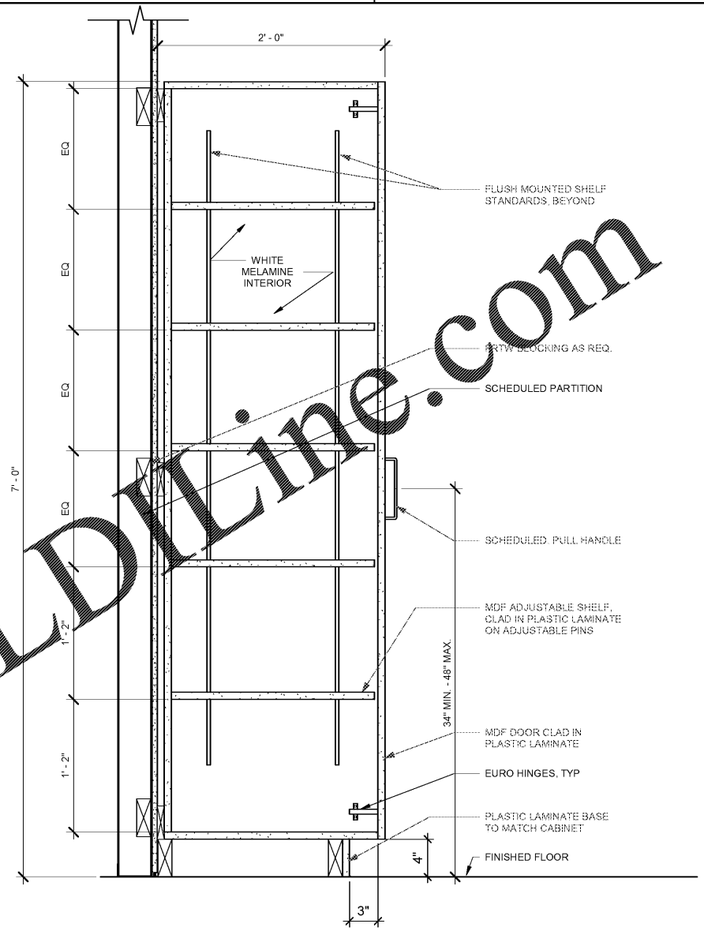

B5 MILLWORK SECTION - PANTRY

SCALE: 1 1/2" = 1'-0"

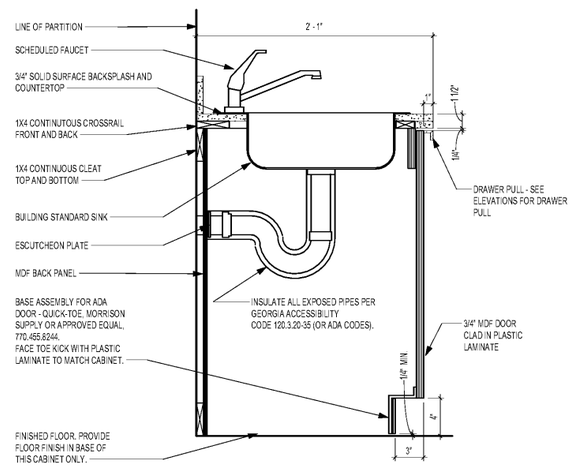

A5 MILLWORK SECTION - SINK

SCALE: 1 1/2" = 1'-0"

1 0 1

SCALE: 1 1/2" = 1'-0"

DESIGNED BY: E. Ames
DRAWN BY: B. Litton / J. Im
CHECKED BY: K. Wisch-Teske
SUBMITTED BY: E. Ames
ISSUED FOR CONSTRUCTION: DD.MMM.YYYY

NORFOLK SOUTHERN

NORFOLK SOUTHERN CORP
1200 PEACHTREE STREET, NE
ATLANTA, GEORGIA 30309
404-529-1226

POND
3500 Parkway Lane, Suite 500
Peachtree Corners, GA 30092
Phone (678) 336-7744
Fax (678) 336-7745

CORPORATE AIRCRAFT HANGAR FOR NORFOLK SOUTHERN CORPORATION
FULTON COUNTY AIRPORT - BROWN FIELD (FTY)
3552 AVIATION CIRCLE, SUITE 200
ATLANTA, GEORGIA 30336

MILLWORK SECTIONS & DETAILS

SHEET ID
A-451

Order Plans @ WWW.LDLine.com

Copyright © 2020 by Pond & Company. All rights reserved. No copying or duplication of these documents is allowed without the express written agreement of Pond & Company.