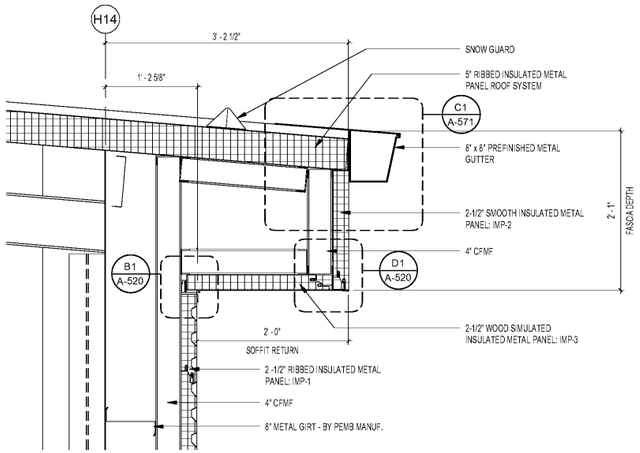

D1 SECTION DETAIL- HANGAR SOFFIT
SCALE: 1" = 1'-0"

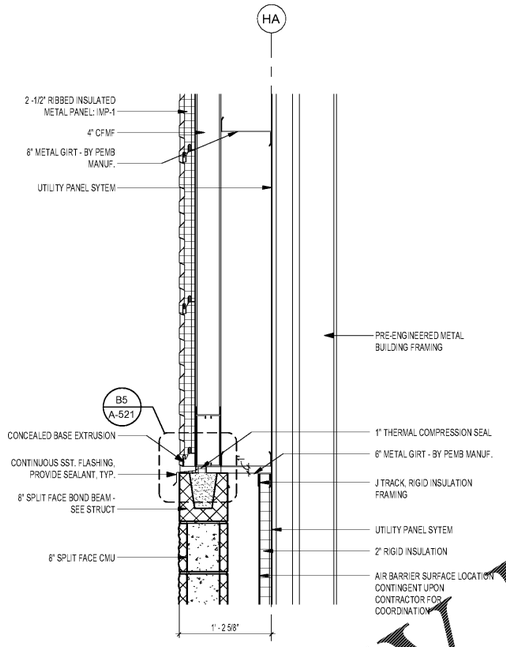

C3 SECTION DETAIL - SPLIT FACE TO IMP
SCALE: 1" = 1'-0"

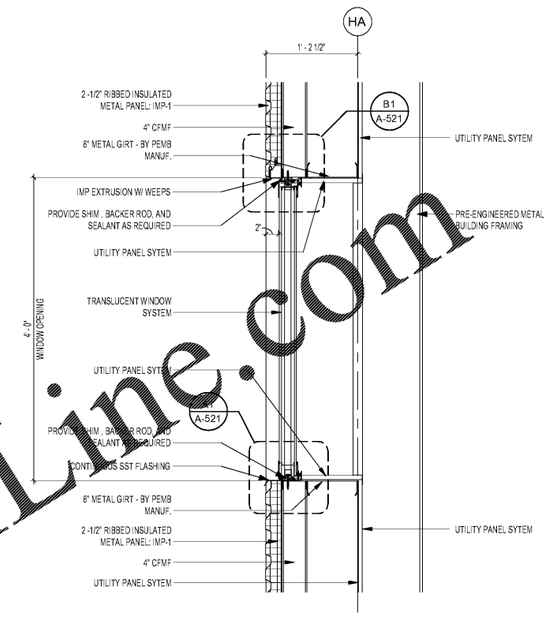

C5 SECTION DETAIL - HANGAR WINDOW
SCALE: 1" = 1'-0"

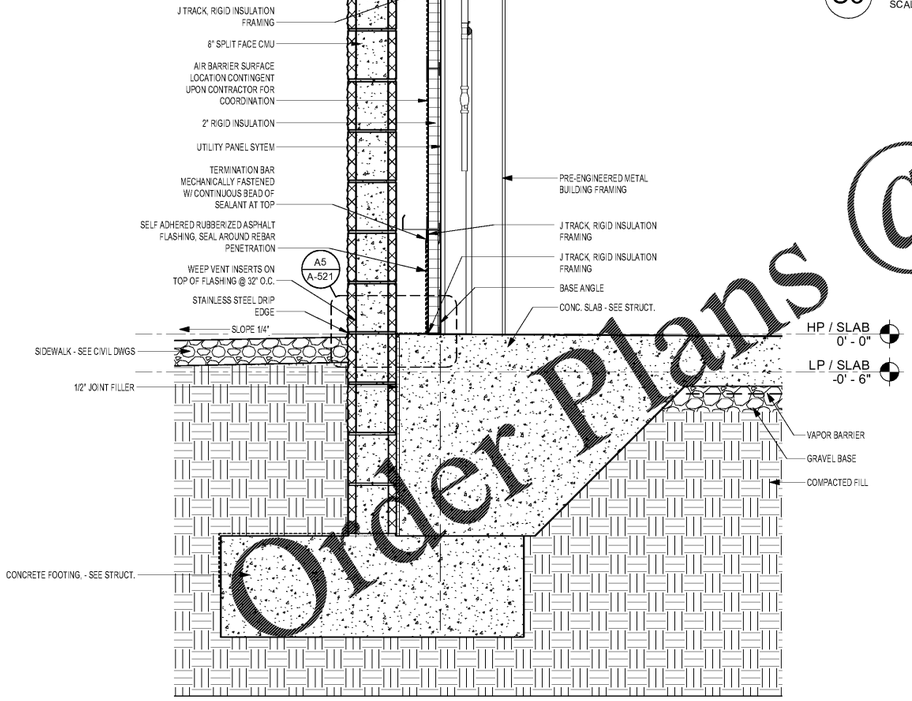

A1 SECTION DETAIL - HANGAR BASE WALL
SCALE: 1" = 1'-0"

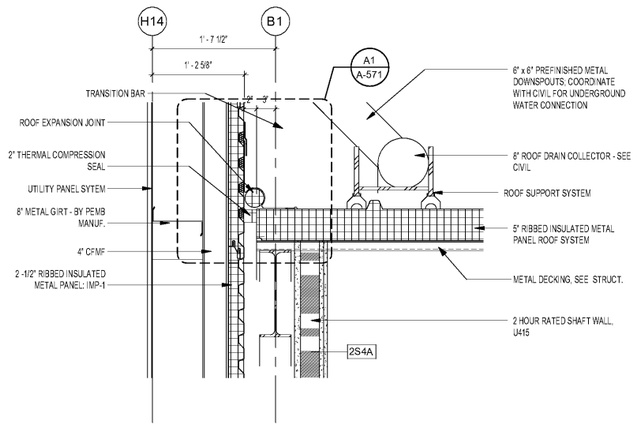

A3 SECTION DETAIL - OFFICE ROOF TO HANGAR WALL
SCALE: 1" = 1'-0"

1 0 1 2
SCALE: 1" = 1'-0"

MARK	DESCRIPTION	DATE

DESIGNED BY: E. Ames
DRAWN BY: B. Lifton / J. Im
CHECKED BY: K. Wiech-Tiska
SUBMITTED BY: E. Ames
ISSUED FOR CONSTRUCTION: DD.MMM.YYYY

DRAFTS REPRESENTATIVE - DEFAULT PERFORM - DOCUMENT CLASSIFICATION: BUSINESS (B) AND STORAGE (S)** - TYPE OF CONSTRUCTION: TYPE II-B - NONCOMBUSTIBLE - *PER NFPA 96, A 1-HR SEPARATION IS PROVIDED BETWEEN KITCHEN AND THE OFFICE

NORFOLK SOUTHERN CORP
1200 PEACHTREE STREET, NE
ATLANTA, GEORGIA 30309
404-529-1200

POND
3500 Parkway Lane, Suite 500
Peachtree Corners, GA 30092
Phone (770) 325-8744
Fax (770) 325-7744
CA 2230 | LE 001572

CORPORATE AIRCRAFT HANGAR FOR NORFOLK SOUTHERN CORPORATION
FULTON COUNTY AIRPORT - BROWN FIELD (FTY)
3552 AVIATION CIRCLE, SUITE 200
ATLANTA, GEORGIA 30336

SECTION DETAILS

SHEET ID
A-511

Order Plans @ WWW.LDILine.com

Copyright © 2020 by Pond & Company. All rights reserved. No copying or duplication of these documents is allowed without the express written agreement of Pond & Company.

7/10/2020 3:04:10 AM BIM 360://1190557 - Pegasus/1190557_Pegasus_NS_Arch_CENTAL_v19_R3.rvt