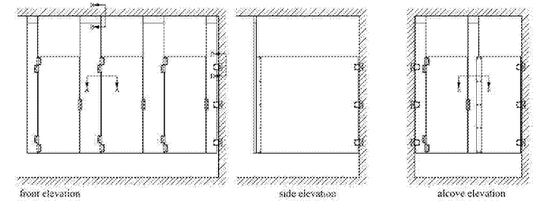

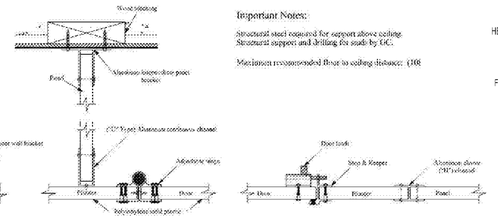

Detail D-D

Detail A-A

Detail E-E

Important Notes:

Structural steel required for support above ceiling. Structural support and drilling for studs by GC.

Maximum recommended floor to ceiling distance: 4'0"

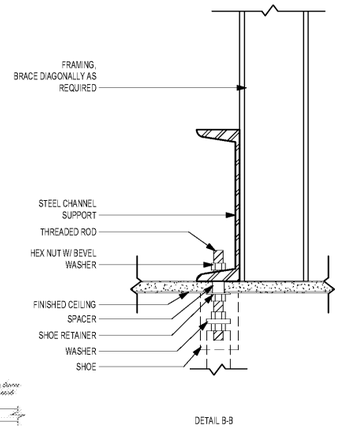

DETAIL B-B

C1 TOILET PARTITION DETAILS

SCALE: N.T.S.

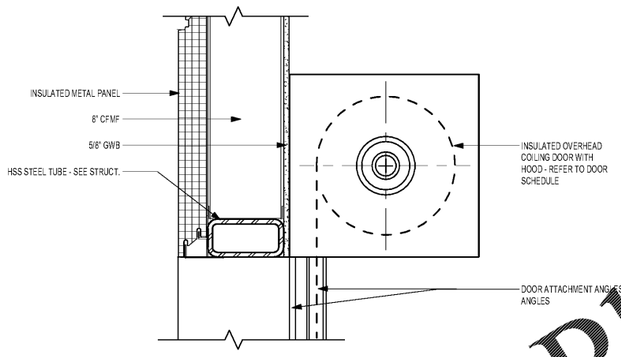

B1 DETAIL - HEAD AT COILING DOOR

SCALE: 1 1/2" = 1'-0"

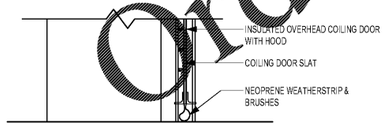

A1 DETAIL- SILL AT COILING DOOR

SCALE: 1 1/2" = 1'-0"

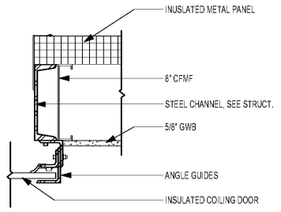

A3 DETAIL - JAMB AT COLILING DOOR

SCALE: 1 1/2" = 1'-0"

Order Plans @ www.LDILine.com

Copyright © 2020 by Pond & Company. All rights reserved. No copying or duplication of these documents is allowed without the express written agreement of Pond & Company.

CONSTRUCTION DOCUMENTS

7/10/2020 3:04:33 AM BIM 360://1190557 - Pegasus/1190557_Pegasus_NS_Arch_CENTAL_v19_R3.rvt

MARK	DESCRIPTION	DATE

DESIGNED BY: E. Ames
DRAWN BY: B. Lifton / J. Im
CHECKED BY: K. Wade-Tiska
SUBMITTED BY: E. Ames
ISSUED FOR CONSTRUCTION: DD-MMM-YYYY

THESE DRAWINGS ARE HEREBY INSTRUMENTS OF SERVICE PREPARED BY POND & COMPANY FOR USE ON THE PROJECT DESIGNATED HEREIN. OCCUPANCY CLASSIFICATION: BUSINESS (B) AND STORAGE (S1) TYPE OF CONSTRUCTION: TYPE II-B NON-COMBUSTIBLE PER NFPA 409, 4.3.4 RE-CERTIFICATION REQUIRED BY THE AHJ PRIOR TO PLANE MAKER AND THE OFFICE

NORFOLK SOUTHERN CORP
1200 PEACHTREE STREET, NE
ATLANTA, GEORGIA 30309
404-529-1236

POND
3500 Parkway Lane, Suite 500
Peachtree Corners, GA 30092
Phone (770) 325-7744
Fax (770) 325-7755
GA SOS: 1107572

CORPORATE AIRCRAFT HANGAR FOR NORFOLK SOUTHERN CORPORATION
TULLY COMMERCIAL AIRPORT (BOWMAN FIELD) (PTT)
3850 AVIATION CIRCLE, SUITE 200
ATLANTA, GEORGIA 30336

MISC. DETAILS

SHEET ID

A-581