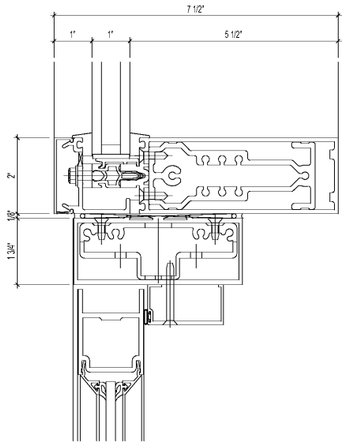

D1 CWS DETAIL - DOOR HEAD

SCALE: 6" = 1'-0"

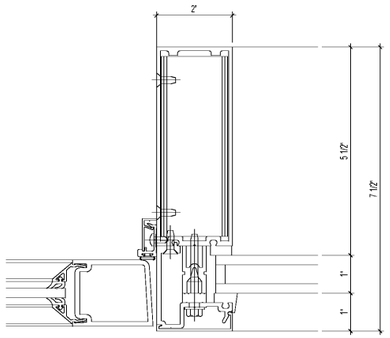

B1 CWS DETAIL - DOOR JAMB

SCALE: 6" = 1'-0"

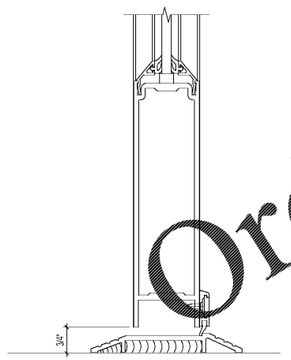

A1 CWS DETAIL - DOOR SILL

SCALE: 6" = 1'-0"

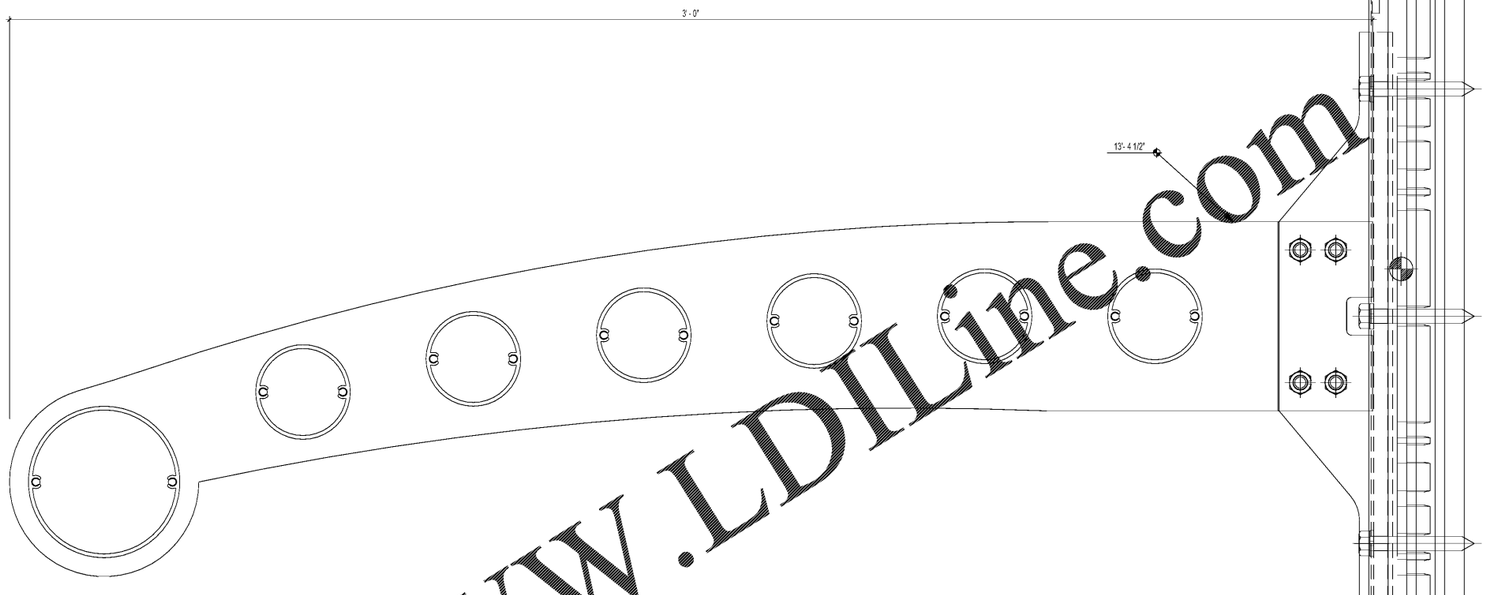

B3 DETAIL - VERSOLEIL SUNSHADE

SCALE: 6" = 1'-0"

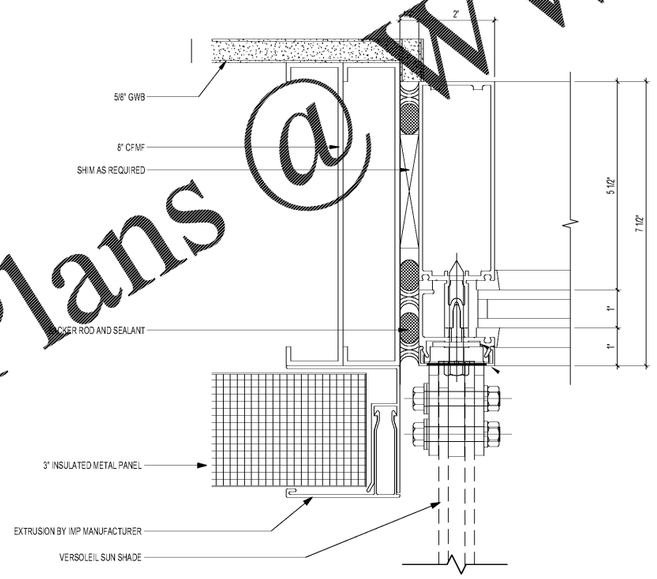

A3 CWS DETAIL - VERSOLEIL SUNSHADE JAMB

SCALE: 6" = 1'-0"

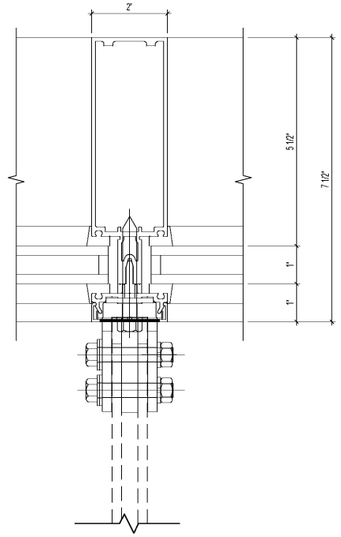

A5 CWS DETAIL - VERSOLEIL SUNSHADE VERT. MULLION

SCALE: 6" = 1'-0"

Order Plans @ WWW.LDILine.com

NORFOLK SOUTHERN

MARK	DESCRIPTION	DATE

DESIGNED BY: E. Ames
DRAWN BY: B. Ullmn / J. Im.
CHECKED BY: K. Wisde-Teske
SUBMITTED BY: E. Ames
ISSUED FOR CONSTRUCTION: DD.MMM.YYYY

THE NOTE REPRESENTS THE: HIGHEST CLASSIFICATION
DOCUMENT CLASSIFICATION: BUSINESS (B) AND STORAGE (S1)*
TYPE OF CONSTRUCTION: TYPE II-B - NON-COMBUSTIBLE
*DES NOTE ADJUSTS REPRESENTATION OF THE OCCUPANCY CLASSIFICATION IN THE HANGAR AND THE OFFICE

NORFOLK SOUTHERN CORP
1200 PEACHTREE STREET NE
ATLANTA, GEORGIA 30308

POND
3500 Parkway Lane, Suite 500
Peachtree Corners, GA 30092
Phone: (678) 336-7744
Fax: (678) 336-7745

CORPORATE AIRCRAFT HANGAR FOR NORFOLK SOUTHERN CORPORATION
FULTON COUNTY AIRPORT - BROWN FIELD (FTY)
3652 AVIATION CIRCLE, SUITE 200
ATLANTA, GEORGIA 30336

CURTAIN WALL DETAILS

SHEET ID

A-606

Copyright © 2020 by Pond & Company. All rights reserved. No copying or duplication of these documents is allowed without the express written agreement of Pond & Company.

CONSTRUCTION DOCUMENTS

7/10/2020 3:04:48 AM BIM 360://1190557 - Pegasus/1190557_Pegasus_NS_Arch_CENTAL_v19_R3.rvt