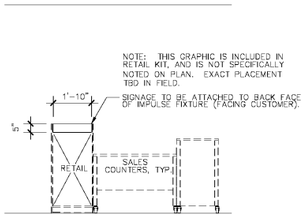

IMPULSE FIXTURE HEADER

TYP GRAPHIC HT: SALES COUNTERS | DET-GRA/GT6 | 3/8"=1'-0" | 6

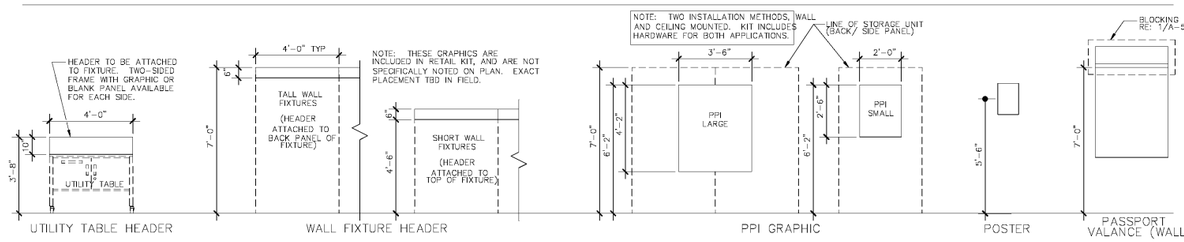

UTILITY TABLE HEADER | WALL FIXTURE HEADER | PPI GRAPHIC | POSTER | PASSPORT VALANCE (WALL)

TYPICAL GRAPHIC MOUNTING HEIGHTS: SELF-SERVICE AREA | DET-GRA/G5 | 3/8"=1'-0" | 1

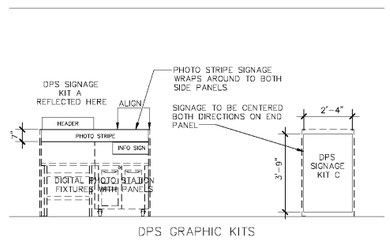

DPS GRAPHIC KITS

TYP GRAPHIC HT: DPS | DET-GRA/G11 | 3/8"=1'-0" | 7

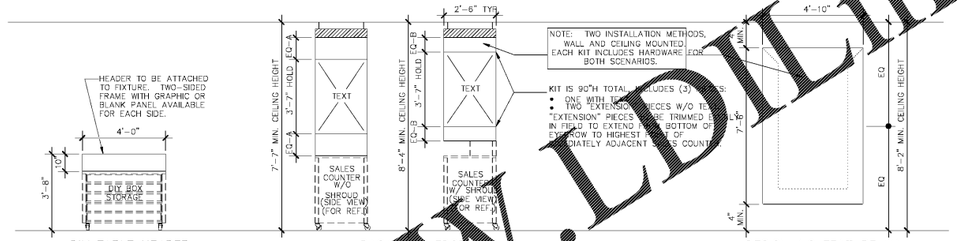

DIY TABLE HEADER | PACKING LEDGE | DESIGN 4.0 FEATURE WALL

TYPICAL GRAPHIC MOUNTING HEIGHTS: SHIPPING AREA | DET-GRA/G8 | 3/8"=1'-0" | 2

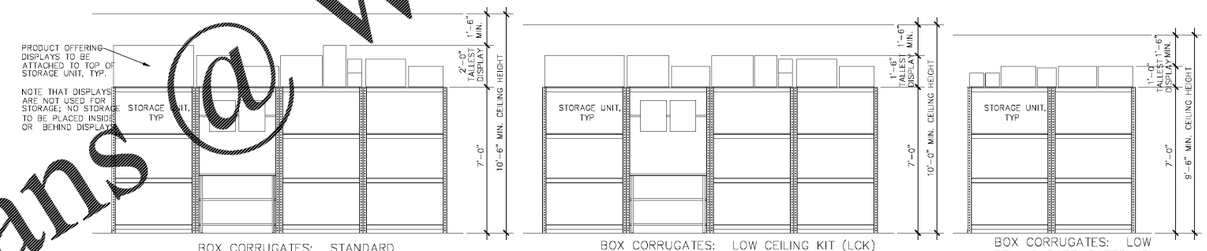

BOX CORRUGATES: STANDARD | BOX CORRUGATES: LOW CEILING KIT (LCK) | BOX CORRUGATES: LOW CEILING CORRUGATES V2

NOT USED | TYPICAL MOUNTING HEIGHTS: BOX CORRUGATES | DET-GRA/G7 | 3/8"=1'-0" | 3

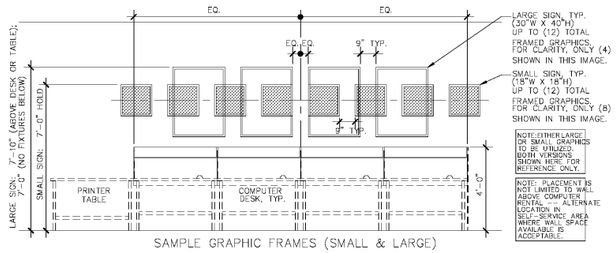

SAMPLE GRAPHIC FRAMES (SMALL & LARGE)

NOT USED | TYPICAL MOUNTING HT: SAMPLE GRAPHIC FRAMES | DET-GRA/G9 | 3/8"=1'-0" | 5

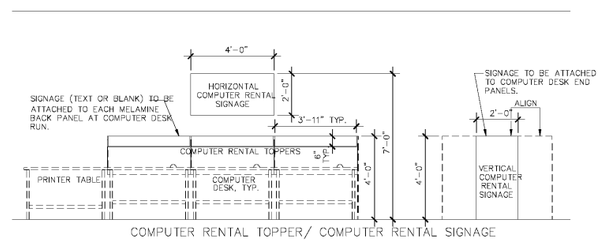

COMPUTER RENTAL TOPPER/ COMPUTER RENTAL SIGNAGE

TYP GRAPHIC MOUNTING HTS: COMPUTER SERVICES | DET-GRA/G8 | 3/8"=1'-0" | 4

Order Plans @ WWW.LDIline.com

PROJECT COORDINATOR

idGROUP
2641 IRVING BLVD.
DALLAS, TEXAS 75207
TEL: 214-638-6800

SEAL

DRAWING IS INCOMPLETE AND MAY NOT BE USED FOR REGULATORY APPROVAL, PERMIT, OR CONSTRUCTION.

CONSULTING ENGINEER

EC PROJECT NO.: 80-792
MEP PROJECT NO.:
STRUCTURAL PROJECT NO.:
CIVIL PROJECT NO.:

FedEx Office SM

JOHNSON CITY, TN
N ROAN RD
2116 N ROAN ST, SUITE 1A
JOHNSON CITY, TN 37601

CENTER NO.: 0531 | SITE ID NO: LX779947 | PROGRAM: RTSZ

STIPULATION FOR REUSE

THIS DRAWING WAS PREPARED FOR USE ON A SPECIFIC SITE
JOHNSON CITY, TX 37601
CONTEMPORANEOUSLY WITH ITS ISSUE DATE
08/07/2020
AND IT IS NOT SUITABLE FOR USE ON A DIFFERENT PROJECT A LATER TIME. USE OF THIS DRAWING FOR REFERENCE OR ON ANOTHER PROJECT REQUIRES THE SERVICES OF PROPER LICENSED ARCHITECTS and ENGINEERS. REPRODUCTION OF THIS DRAWING FOR REUSE ON ANOTHER PROJECT IS NOT AUTHORIZED IS CONTRARY TO THE LAW. THESE DRAWINGS AND SPECIFICATIONS THE PROPERTY OF FEDEX OFFICE AND SHALL NOT BE DISCLOSED ANY MANNER OR USED ON ANY OTHER WORK EXCEPT BY WRITTEN AGREEMENT WITH FEDEX OFFICE. WRITTEN DIMENSIONS SHALL TAKE PREFERENCE OVER SCALED DIMENSIONS AND SHALL BE VERIFIED THE JOB SITE. FEDEX OFFICE IS TO BE NOTIFIED IN WRITING OF DISCREPANCIES IN DIMENSIONS PRIOR TO THE COMMENCEMENT OF ANY WORK. THESE DRAWINGS ARE INTENDED FOR DESIGN PURPOSES ONLY AND NOT FOR USE IN CONSTRUCTION UNLESS APPROVED SUCH BY GOVERNING AUTHORITIES.

PERMIT/ BID SET

℗ 2020 FedEx Office

NO.	REVISIONS:	DATE:

PERMIT SET ISSUE DATE: 08/07/20
BID SET ISSUE DATE: 08/07/20
CONSTRUCTION SET ISSUE DATE: —

DRAWING TITLE:
GRAPHICS DETAILS

DRAWING NUMBER:
A-5.0A

TEMPLATE (30 x 42) ISSUE: 10/29/19 By2