NOTE:
WHEN CEILING/ SOFFIT HEIGHT <7'-2" AFF, SMALL HORIZONTAL GRAPHIC SHALL NOT BE USED.

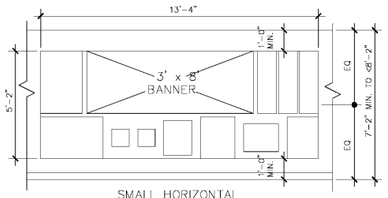

SMALL HORIZONTAL
(W/O FIXTURES/ EQUIPMENT BELOW)

NOTE:
WHEN CEILING/ SOFFIT HEIGHT <9'-6" AFF, SMALL HORIZONTAL GRAPHIC SHALL NOT BE PLACED ABOVE UTILITY TABLES.

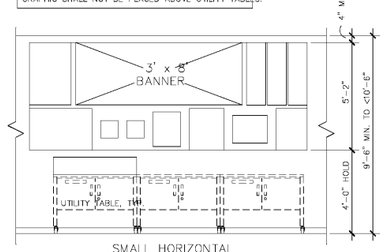

SMALL HORIZONTAL
(ABOVE UTILITY TABLE)

NOTE:
WHEN CEILING/ SOFFIT HEIGHT <9'-10" AFF, SMALL HORIZONTAL GRAPHIC SHALL NOT BE PLACED ABOVE COPIER.

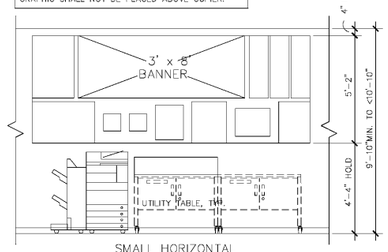

SMALL HORIZONTAL
(ABOVE COPIER)

NOTE:
WHEN CEILING/ SOFFIT HEIGHT <9'-10" AFF, SMALL HORIZONTAL GRAPHIC SHALL NOT BE PLACED ABOVE WORKSTATIONS.

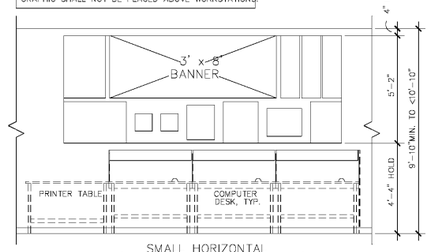

SMALL HORIZONTAL
(ABOVE COMPUTER SERVICES)

INDIVIDUAL GRAPHIC LIST
(TO BE PRINTED BY CTR MGR):

SAMPLE WALL VERBIAGE 36 X 24
SAMPLE WALL BANNER FULL SIZE 8 X 3
SAMPLE WALL POSTER SIZE 24 X 36
SAMPLE WALL PHOTO POSTER 10 X 10 A
SAMPLE WALL PHOTO POSTER 10 X 10 B
SAMPLE WALL PHOTO POSTER 20 X 24
SAMPLE WALL PHOTO POSTER 16 X 20
SAMPLE WALL CANVAS PRINT 20 X 16
SAMPLE WALL CANVAS PRINT 18 X 24
SAMPLE WALL CANVAS TRIPTYCH 1
SAMPLE WALL CANVAS TRIPTYCH 2
SAMPLE WALL CANVAS TRIPTYCH 3

TYPICAL GRAPHIC MOUNTING HEIGHTS: SAMPLE FEATURE WALL – SMALL HORIZONTAL

DET-GRA/G33 1
3/8"=1'-0"

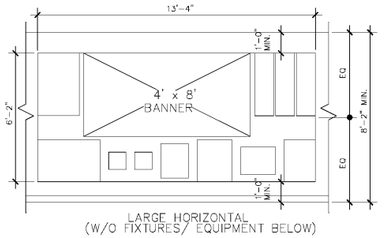

LARGE HORIZONTAL
(W/O FIXTURES/ EQUIPMENT BELOW)

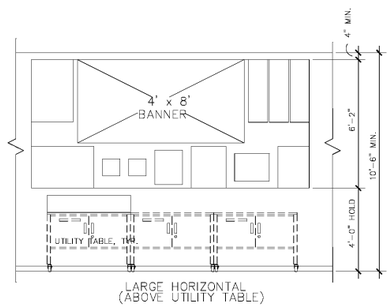

LARGE HORIZONTAL
(ABOVE UTILITY TABLE)

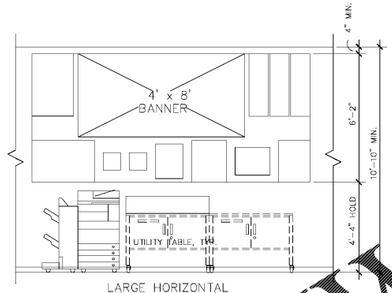

LARGE HORIZONTAL
(ABOVE COPIER)

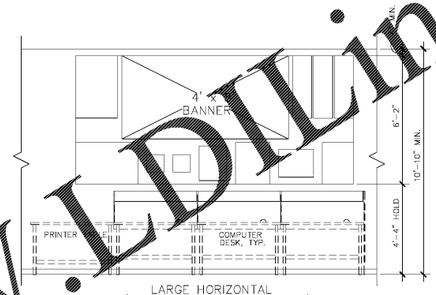

LARGE HORIZONTAL
(ABOVE COMPUTER SERVICES)

INDIVIDUAL GRAPHIC LIST
(TO BE PRINTED BY CTR MGR):

SAMPLE WALL VERBIAGE 36 X 24
SAMPLE WALL BANNER FULL SIZE 8 X
SAMPLE WALL POSTER SIZE 24 X 36
SAMPLE WALL PHOTO POSTER 10 X 10 A
SAMPLE WALL PHOTO POSTER 10 X 10 B
SAMPLE WALL PHOTO POSTER 20 X 24
SAMPLE WALL PHOTO POSTER 16 X 20
SAMPLE WALL CANVAS PRINT 20 X 16
SAMPLE WALL CANVAS PRINT 18 X 24
SAMPLE WALL CANVAS TRIPTYCH 1
SAMPLE WALL CANVAS TRIPTYCH 2
SAMPLE WALL CANVAS TRIPTYCH 3

TYPICAL GRAPHIC MOUNTING HEIGHTS: SAMPLE FEATURE WALL – LARGE HORIZONTAL

DET-GRA/G33 2
3/8"=1'-0"

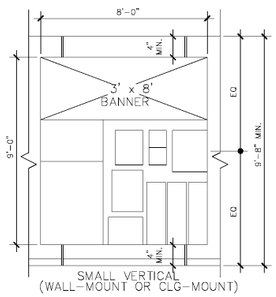

SMALL VERTICAL
(WALL-MOUNT OR CLG-MOUNT)

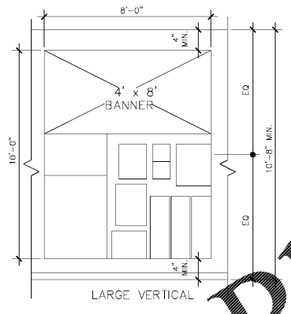

LARGE VERTICAL

NOTES:

1. ALL VERSIONS OF SAMPLE FEATURE WALL GRAPHICS WALL-MOUNT ONLY, EXCEPT FOR SMALL VERTICAL KI WHICH INCLUDES HARDWARE FOR BOTH WALL-MOUNT CEILING-MOUNT INSTALLATIONS.
2. CEILING-MOUNTED VERSION REQUIRES SUPPLEMENTAL SUPPORT ABOVE CEILING. RE: SHEET A-5.3 FOR AD INFORMATION.
3. VERTICAL GRAPHIC SHALL NOT BE PLACED ABOVE OR EQUIPMENT.
4. WHEN CEILING-MOUNTED VERSION PLACED AT EXIT STOREFRONT WINDOWS, (2) WINDOW BANNERS MUS PLACED IMMEDIATELY BEHIND SAMPLE FEATURE WA BANNERS DETERMINE DISTANCE FROM GLAZING.

INDIVIDUAL GRAPHIC LIST (TO BE PRINTED BY CTR MGR):

SAMPLE WALL VERBIAGE 36 X 24
SAMPLE WALL BANNER FULL SIZE 8 X
SAMPLE WALL BANNER FULL SIZE VERT ON
SAMPLE WALL POSTER SIZE 24 X 36
SAMPLE WALL PHOTO POSTER 10 X 10 A
SAMPLE WALL PHOTO POSTER 10 X 10 B
SAMPLE WALL PHOTO POSTER 20 X 24
SAMPLE WALL PHOTO POSTER 16 X 20
SAMPLE WALL CANVAS PRINT 20 X 16
SAMPLE WALL CANVAS PRINT 18 X 24
SAMPLE WALL CANVAS TRIPTYCH 1
SAMPLE WALL CANVAS TRIPTYCH 2
SAMPLE WALL CANVAS TRIPTYCH 3

TYPICAL MOUNTING HEIGHTS: SAMPLE FEATURE WALL – VERTICAL

DET-GRA/G33 5
3/8"=1'-0"

NOTE:
XSMALL HORIZONTAL LONG BANNER (STACKED) GRAPHIC SHALL NOT BE PLACED ABOVE FIXTURES OR EQUIPMENT.

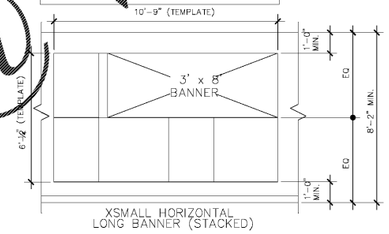

XSMALL HORIZONTAL
LONG BANNER (STACKED)

TYP. MOUNTING HTS: SAMPLE FEATURE WALL – XSMALL HORIZONTAL

DET-GRA/G33 4
3/8"=1'-0"

XSMALL HORIZONTAL: HIERARCHY OF MODULE REDUCTIONS

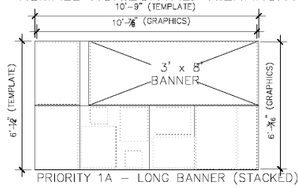

PRIORITY 1A – LONG BANNER (STACKED)

NOTES:

1. STANDARD XSMALL GRAPHIC IS COMPRISED OF (5) MODULES PLUS (2) BANNER SIZES.
2. SOME MODULES CAN BE REMOVED TO CREATE A SMALLER GRAPHIC SQUA FOOTAGE, AS DEFINED IN PRIORITY IMAGES SHOWN HERE.
3. GRAPHIC CAN BE LOCATED AT INSIDE OR OUTSIDE CORNER. BEND IN GR CORRESPOND WITH MODULE BOUNDARIES. GRAPHIC CAN ALSO BE SEPAR MODULE BOUNDARIES AND PLACED ON DIFFERENT WALLS.
4. XSMALL HORIZONTAL LONG BANNER (STACKED) SHALL NOT BE PLACED A FIXTURES/ EQUIPMENT.

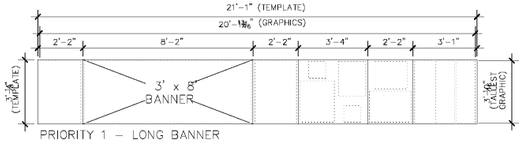

PRIORITY 1 – LONG BANNER

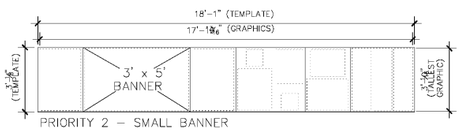

PRIORITY 2 – SMALL BANNER

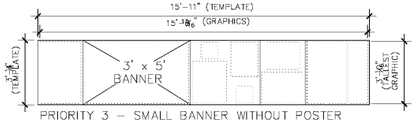

PRIORITY 3 – SMALL BANNER WITHOUT POSTER

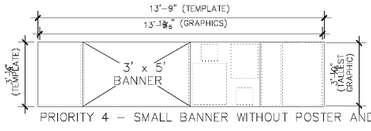

PRIORITY 4 – SMALL BANNER WITHOUT POSTER AND CANVAS

PRIORITY 1 & 1A – INDIVIDUAL GRAPHIC LIST
(TO BE PRINTED BY CTR MGR):

SAMPLE WALL VERBIAGE X 35
SAMPLE WALL BANNER FULL SIZE 8 X 3
SAMPLE WALL POSTER SIZE X 36
SAMPLE WALL PHOTO POSTER 10 X 10 A
SAMPLE WALL PHOTO POSTER 10 X 10 B
SAMPLE WALL PHOTO POSTER 20 X 24
SAMPLE WALL PHOTO POSTER 16 X 20
SAMPLE WALL CANVAS PRINT 20 X 16
SAMPLE WALL CANVAS PRINT X 18
SAMPLE WALL CANVAS TRIPTYCH 1
SAMPLE WALL CANVAS TRIPTYCH 2
SAMPLE WALL CANVAS TRIPTYCH 3

PRIORITY 2, 3, 4 – INDIVIDUAL GRAPHIC LIST
(TO BE PRINTED BY CTR MGR):

SAMPLE WALL VERBIAGE X 35
SAMPLE WALL BANNER FULL SIZE
SAMPLE WALL POSTER SIZE X (PRIORITY 2 ONLY)
SAMPLE WALL PHOTO POSTER 10 X 10 A
SAMPLE WALL PHOTO POSTER 10 X 10 B
SAMPLE WALL PHOTO POSTER 20 X 24
SAMPLE WALL PHOTO POSTER 16 X 20
SAMPLE WALL CANVAS PRINT 20 X 16 (PRIORITY 2
SAMPLE WALL CANVAS PRINT X (PRIORITY 2 & 3 ON
SAMPLE WALL CANVAS TRIPTYCH 1
SAMPLE WALL CANVAS TRIPTYCH 2
SAMPLE WALL CANVAS TRIPTYCH 3

DETAIL AT SAMPLE FEATURE WALL: XSMALL HORIZONTAL

DET-GRA/G33 3
3/8"=1'-0"

TYPICAL GRAPHIC MOUNTING HEIGHTS: SAMPLE FEATURE WALL – XSMALL HORIZONTAL

DET-GRA/G33 6
3/8"=1'-0"

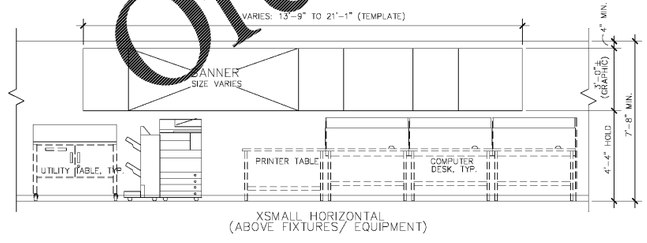

XSMALL HORIZONTAL
(ABOVE FIXTURES/ EQUIPMENT)

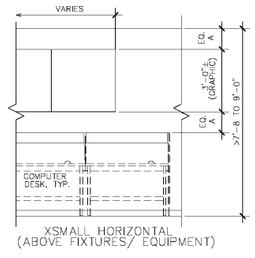

XSMALL HORIZONTAL
(ABOVE FIXTURES/ EQUIPMENT)

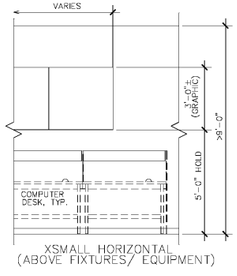

XSMALL HORIZONTAL
(ABOVE FIXTURES/ EQUIPMENT)

Order Plans @ WWW.LDLine.com

PROJECT COORDINATOR

idGROUP
2641 IRVING BLVD.
DALLAS, TEXAS 75207
TEL: 214-638-6800

SEAL

DRAWING IS INCOMPLETE AND MAY NOT BE USED FOR REGULATORY APPROVAL, PERMIT, OR CONSTRUCTION.

CONSULTING ENGINEER

EG PROJECT NO.: 80-792
MEP PROJECT NO.:
STRUCTURAL PROJECT NO.:
CIVIL PROJECT NO.:

FedEx Office SM

JOHNSON CITY, TN
N ROAN RD
2116 N ROAN ST, SUITE 1A
JOHNSON CITY, TN 37601

CENTER NO.: 0531 | SITE ID NO: LX779947 | PROGRAM: RTSZ

STIPULATION FOR REUSE

THIS DRAWING WAS PREPARED FOR USE ON A SPECIFIC SITE
JOHNSON CITY, TX 37601
CONTEMPORANEOUSLY WITH ITS ISSUE DATE
08/07/2020
AND IT IS NOT SUITABLE FOR USE ON A DIFFERENT PROJECT A LATER TIME. USE OF THIS DRAWING FOR REFERENCE OR ON ANOTHER PROJECT REQUIRES THE SERVICES OF PROPERLY LICENSED ARCHITECTS and ENGINEERS. REPRODUCTION OF THE DRAWING FOR REUSE ON ANOTHER PROJECT IS NOT AUTHORIZ IS CONTRARY TO THE LAW. THESE DRAWINGS AND SPECIFICATI THE PROPERTY OF FEDEX OFFICE AND SHALL NOT BE U ANY MANNER OR USED ON ANY OTHER WORK EXCEPT BY WRI AGREEMENT WITH FEDEX OFFICE. WRITTEN DIMENSIONS TAKE PREFERENCE OVER SCALED DIMENSIONS AND SHALL BE VERIFI THE JOB SITE. FEDEX OFFICE IS TO BE NOTIFIED IN WRITING DISCREPANCIES IN DIMENSIONS PRIOR TO THE COMMENCEMENT ANY WORK. THESE DRAWINGS ARE INTENDED FOR DESIGN PU ONLY AND NOT FOR USE IN CONSTRUCTION UNLESS APPROVE SUCH BY GOVERNING AUTHORITIES.

PERMIT/ BID SET

© 2020 FedEx Office

NO.	REVISIONS:	DATE:

PERMIT SET ISSUE DATE: 08/07/20
BID SET ISSUE DATE: 08/07/20
CONSTRUCTION SET ISSUE DATE: --

DRAWING TITLE:
GRAPHICS DETAILS

DRAWING NUMBER:
A-5.0B

TEMPLATE (30 x 42) ISSUE: 10/28/11 By2