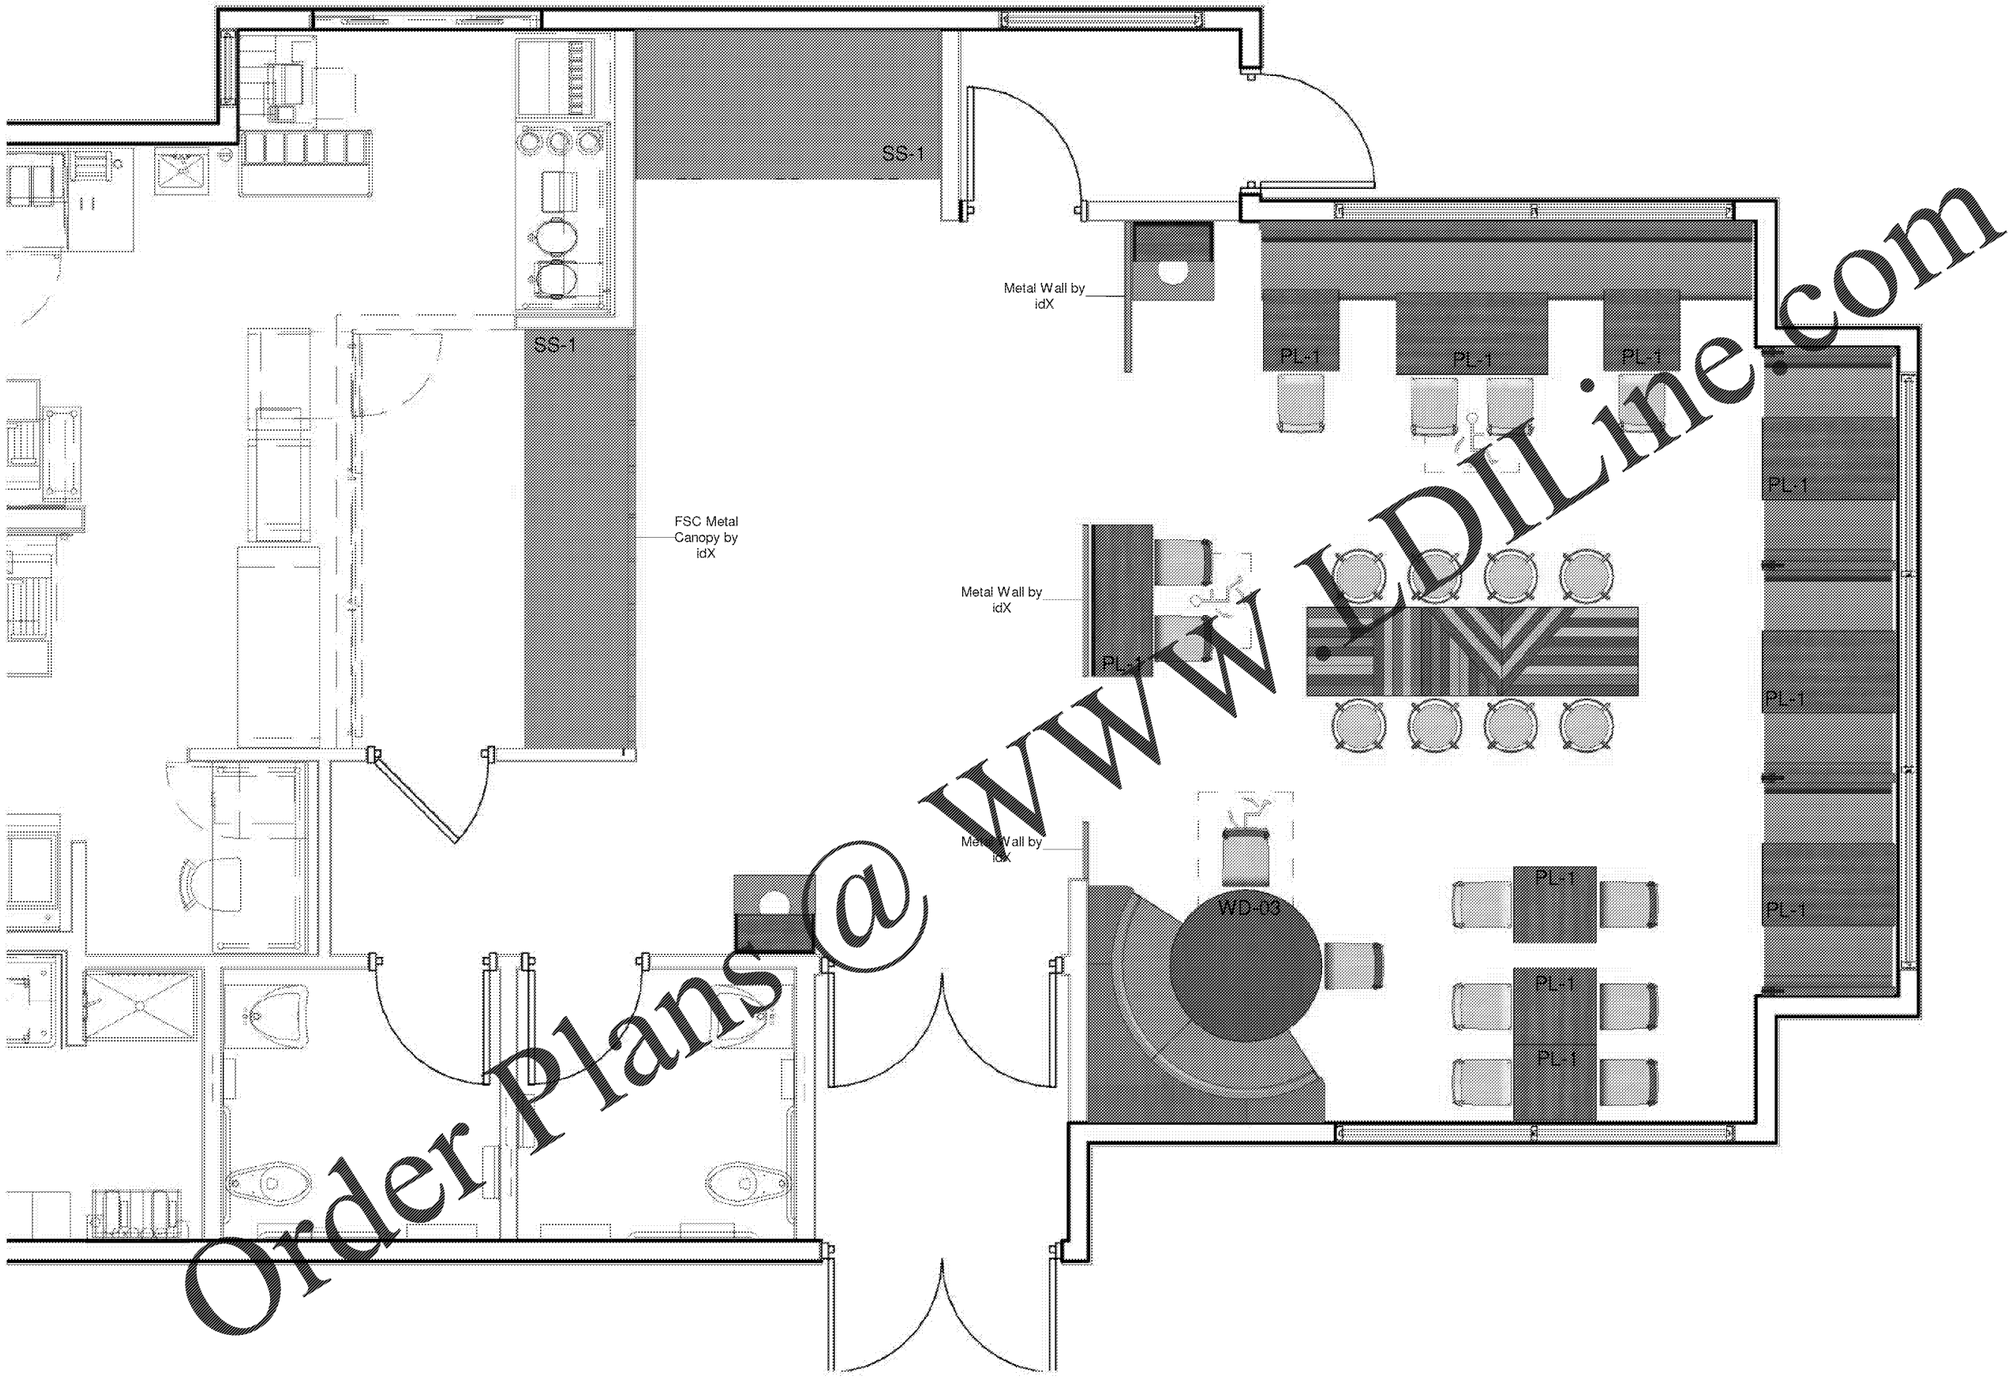

Order Plans @ www.LDILine.com

1 Finish Layout
1/4" = 1'-0"

SEATING Concepts
125 Connell Ave
Rockdale, IL 60436
www.seating-concepts.com
T: 815.730.7980
F: 815.730.7969

This drawing contains proprietary information by Seating Concepts. Unauthorized use or reproduction is prohibited without expressed written consent of Seating Concepts.

Project Contacts:

Please contact one of the following Seating Concepts team members to address any concerns you may have:

Customer Service: 815.730.7980
Krista Bagley - Manager x 2219
Cheri Salamon x 2224
Kerry Studer x 2223

Interior Design: 815.730.7980
Samantha Uthe - Director x 2251
Tyler Rodgers x 2211

LOUISIANA KITCHEN
POPEYES

PROJECT: NOLA
LOCATION: Prototype 1846 Mirror
ADDRESS: --
STORE #:
DESIGNER: Tyler Rodgers
CSR: Kerry Studer
SALES MANAGER: Jeff Allison
DATE: 8-5-2020

REVISION HISTORY

DATE	#	DESCRIPTION	XY
8-5-2020	0	PROJECT START DATE	--
8-5-2020	1	PROTOTYPE APPROVAL	--

SHEET TITLE: Furniture Finish Layout

ID-3.0

11 x 17 SIZE FORMAT