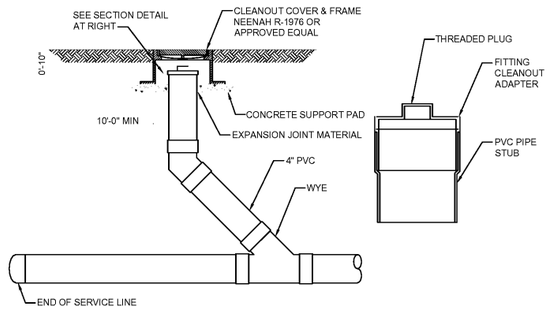

1 EXTERIOR GRADE CLEANOUT DETAIL
NO SCALE

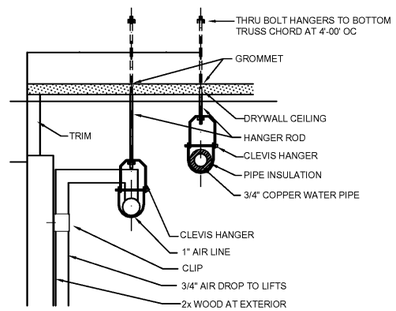

2 PIPE HANGER DETAIL
NO SCALE

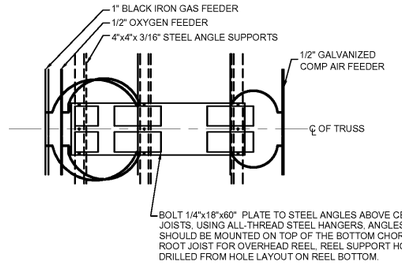

3 DUAL SHOP REEL PLAN
NO SCALE

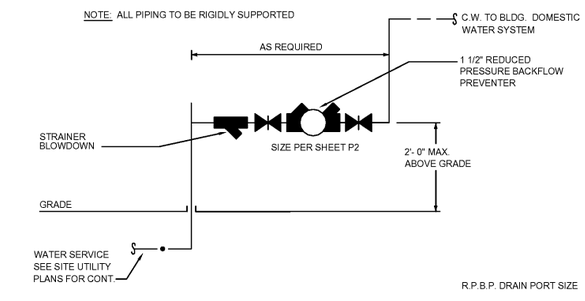

4 REDUCED PRESSURE BACKFLOW PREVENTER
NO SCALE

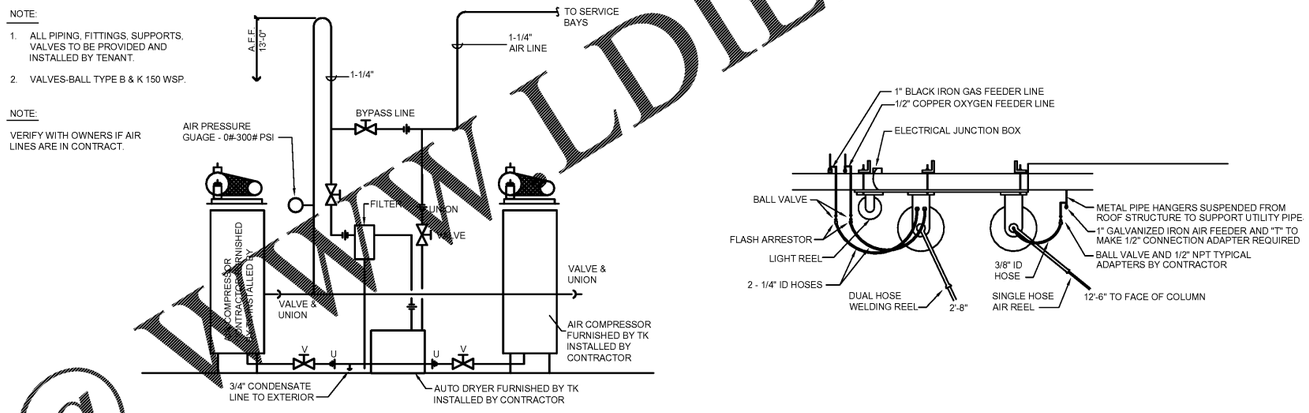

5 TYPICAL COMPRESSOR PIPING LAYOUT DETAIL
NO SCALE

6 DUAL SHOP REEL ELEVATION
NO SCALE

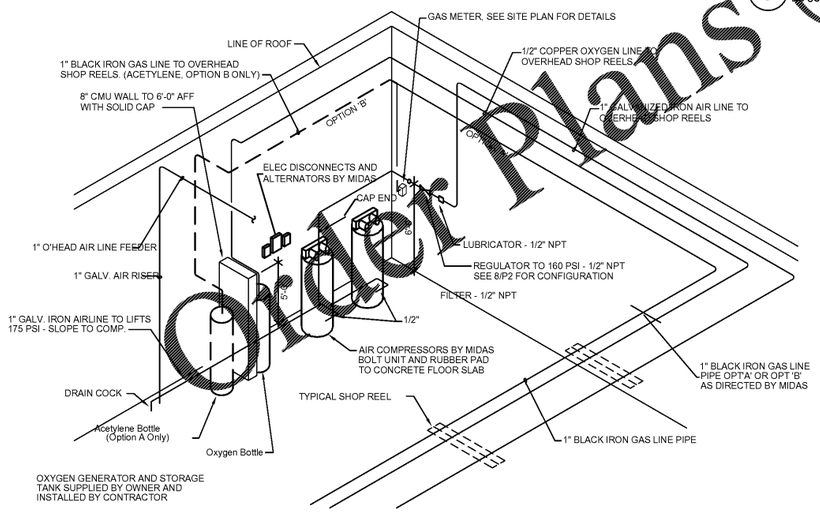

7 ISOMETRIC - PROCESS PIPING
NO SCALE

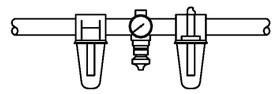

FILTER - REGULATOR - LUBRICATOR

128221-800 BY ARO OR, NFLRU-8 BY INGERSOLL-RAND

8 AIR LINE DROP
NO SCALE

Order Plans @ WWW.LDILine.com

CASE Engineering Inc.
796 Merus Court
St. Louis, MO 63026
T 636.349.1600
F 636.349.1730
CERTIFICATE OF AUTHORITY NO. 32860

PROTOTYPE TEMPLATE:

NORTHLAKE
v.2020.1.08.TKD

PROJECT INFORMATION:

TIRE KINGDOM.
STORE # 945
10520 COLONIAL BLVD
FT MEYERS, LEE COUNTY, FLORIDA

95% REVIEW SET
18 AUGUST 2020

PROJECT NO.: 2020-0095
DRAWN BY:
CHECKED BY:

ISSUE	DATE
PERMIT PLAN REVIEW	11-AUG-2020

REVISION	DATE

SHEET TITLE:
PLUMBING DETAILS

SHEET NUMBER:
P-4