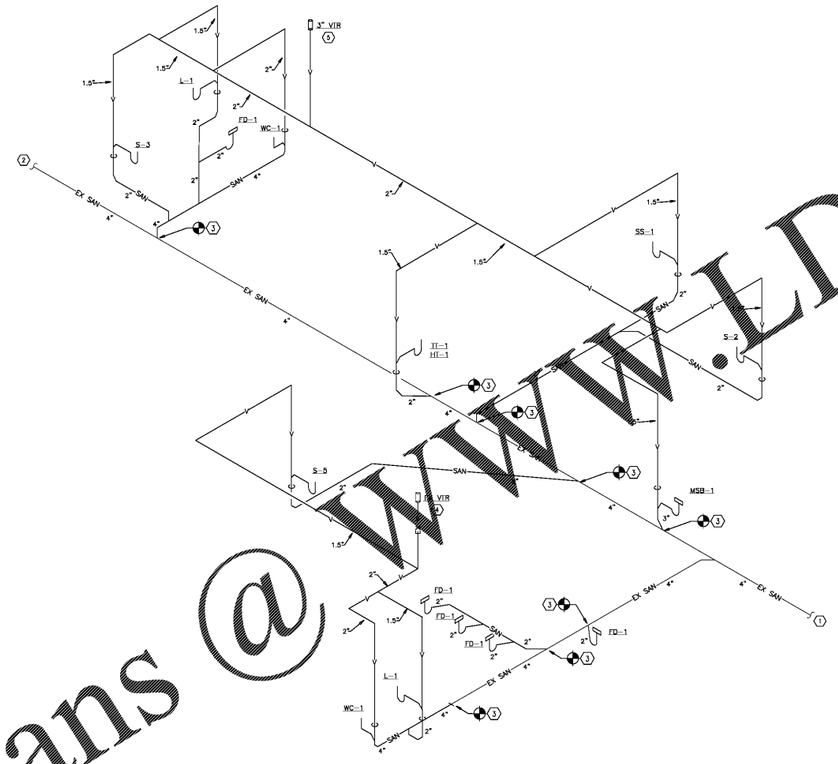

SEE SHEET P2.0 FOR KEYNOTES

NOTE: EXACT LOCATION AND ROUTING OF EXISTING SANITARY AND VENT PIPING INSTALLATION IS UNKNOWN AND UNVERIFIED PRIOR TO DESIGN. DESIGN INTENT IS TO CONNECT NEW FIXTURES TO EXISTING PIPING IN SPACE. CONTRACTOR SHALL X-RAY FLOOR OR DETERMINE LOCATION AND ROUTING BY OTHER MEANS AND ENSURE DESIGN INTENT CAN BE MET. CONTACT ARCHITECT OR ENGINEER PRIOR TO BID IF UNVERIFIED FOR DISPOSITION.

SANITARY AND VENT RISER DIAGRAM
NOT TO SCALE

Order Plans @ WWW.LDILine.com

MD ARCHITECTS
Architecture | Interiors | Planning
Creative Functional Environments

FAMILY VET GROUP

WEST ASHEVILLE FAMILY VET HOSPITAL
547 HAYWOOD ROAD
ASHEVILLE, NC 28809

SANITARY AND VENT PIPING WORK

NORTH CAROLINA PROFESSIONAL SEAL 022419 ENGINEER J. PENN
09/28/2020

NO	ISSUE/DATE	DATE
1	PLAN REVIEW SET	09/28/2020

PLOT DATE:
PROJECT NUMBER: 19000.01.01
SHEET: SANITARY AND VENT RISER DIAGRAM

P3.0

DRAWN BY: RDR
CHECKED BY: JMP

THESE DRAWINGS AND SPECIFICATIONS ARE AND SHALL REMAIN THE PROPERTY OF MD ARCHITECTS PLLC. THEY ARE NOT TO BE USED IN WHOLE OR IN PART FOR ANY PROJECT OTHER THAN THE ONE FOR WHICH THEY WERE PREPARED AND DELIVERED TO THE OWNER. ALL COMMON LAW, STATUTORY AND OTHER RESERVED RIGHTS, INCLUDING COPYRIGHT, ARE HEREBY RESERVED.

DPCE
1301 Solana Blvd
Bldg 1, Suite 1420
Westlake, TX 76262
+1 817 410 2858

WWW.DONPENN.COM
NORTH CAROLINA REGISTERED
ENGINEERING FIRM F1413