PLOT DATE: 12/11/20 2:38 PM
R:\07-Production\G206124\G206124.CC.01 - Lake Lanier Islands Conference Center -\Production\Engineering\Design\LIJ Conference Center\G206124-ICC-DTLS.dwg

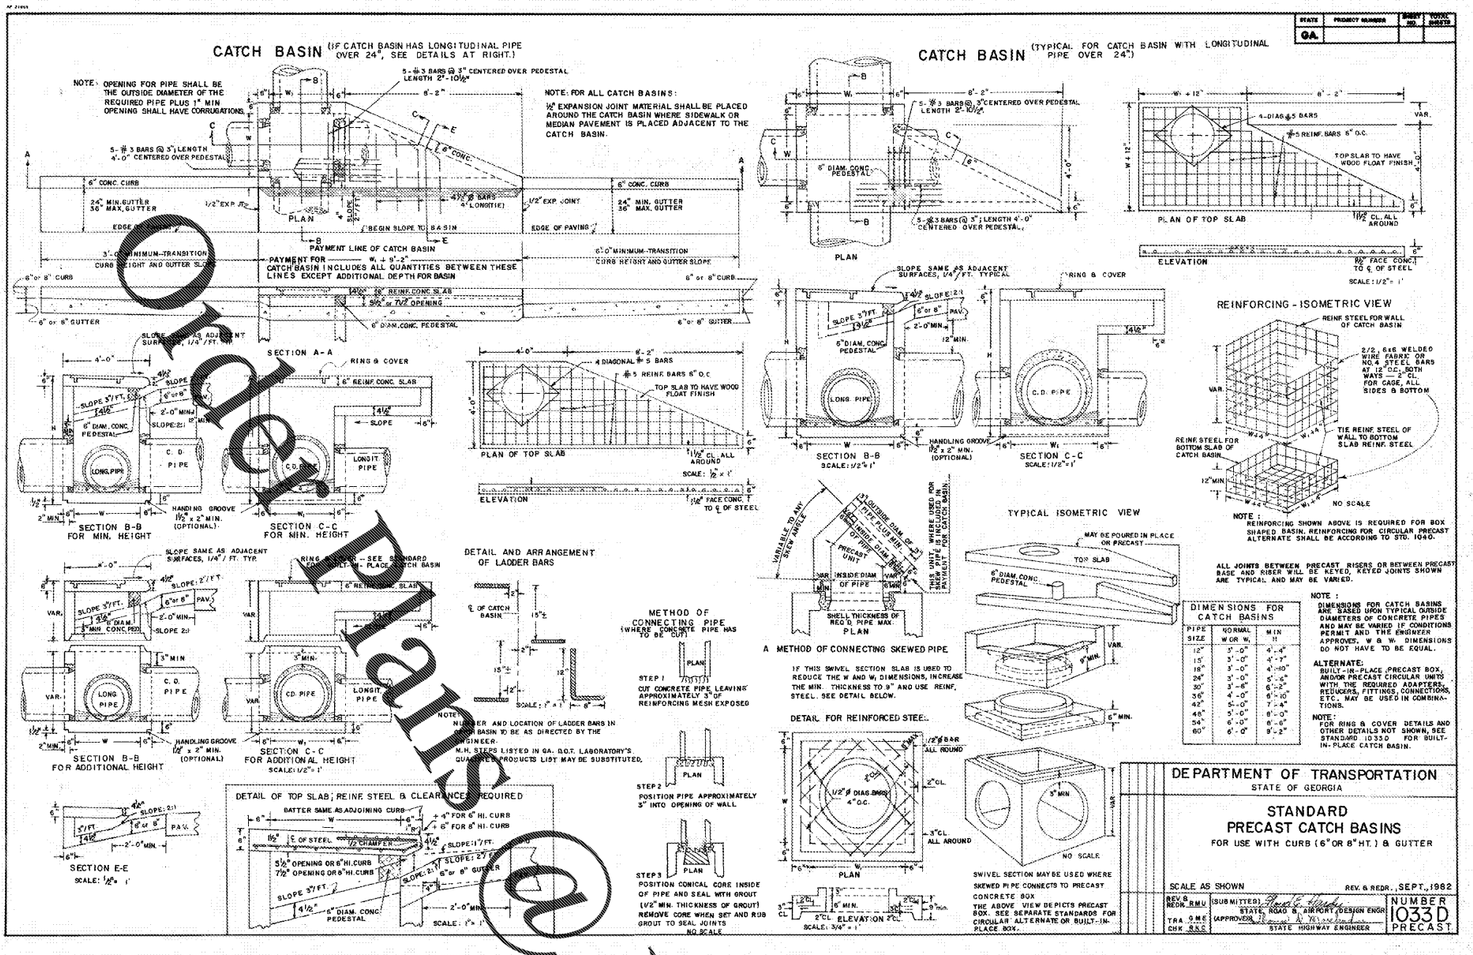

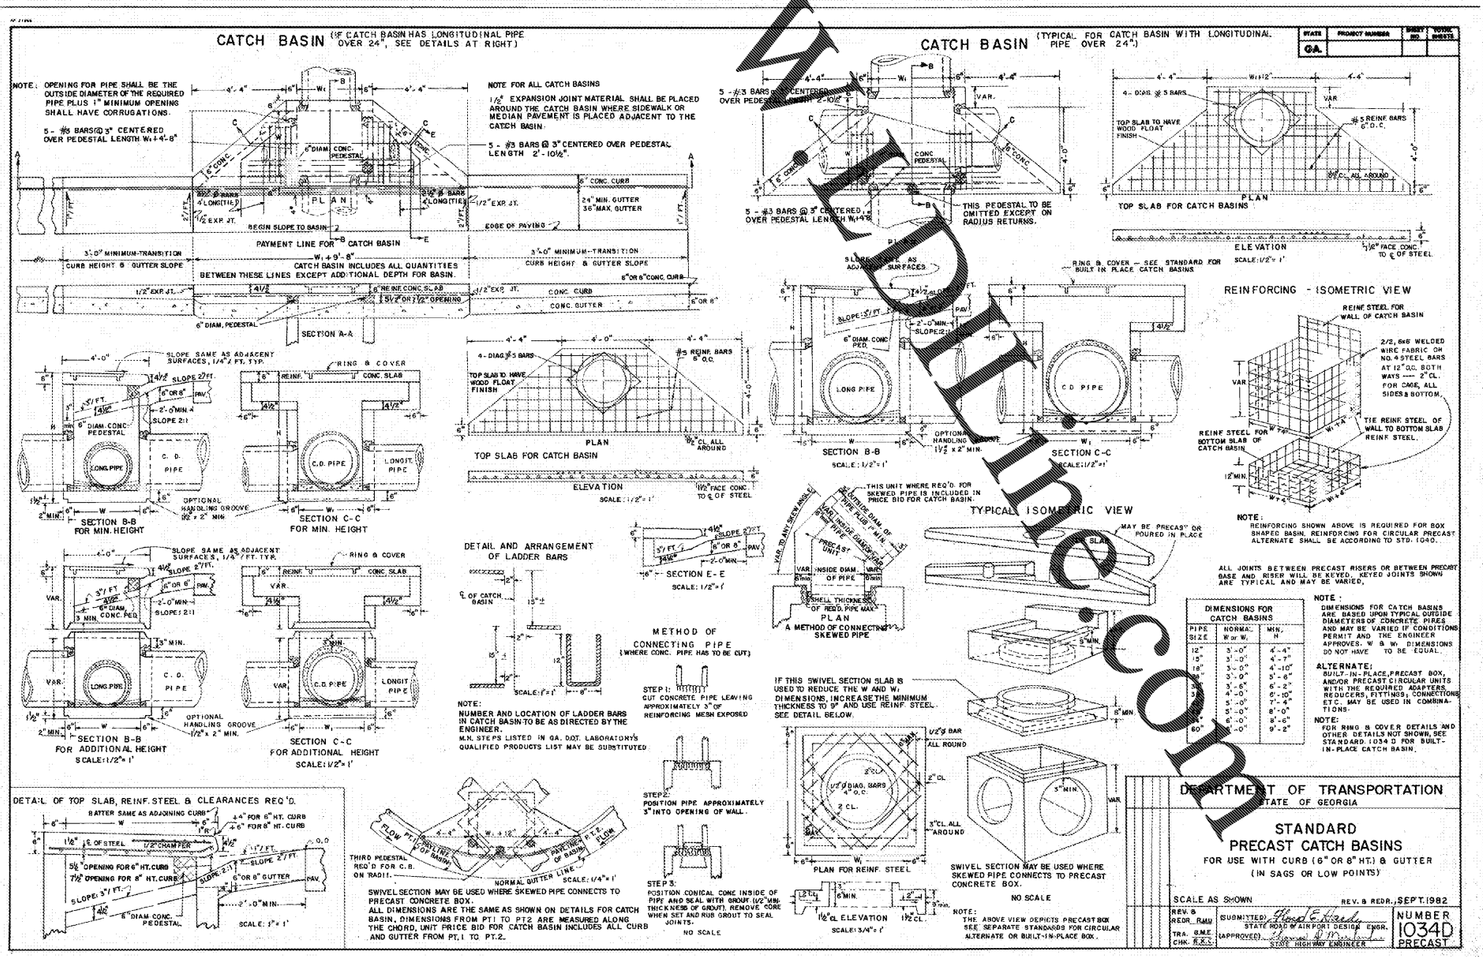

SHEET C61 OF C66

DATE: 12-11-20
SCALE:
JOB NO.: G206124.CC.01
REV'D BY: JNC
DRAWN BY: JRS

ANY CHANGES OR ALTERATIONS MADE TO THESE CONSTRUCTION DRAWINGS WITHOUT THE WRITTEN APPROVAL OF ROCHESTER & ASSOCIATES INC. VOIDS THE SEAL SHOWN HEREON AND ANY LIABILITY ASSOCIATED WITH THIS PROJECT. ORIGINAL DRAWINGS ARE KEPT ON FILE FOR VERIFICATION OF ANY CHANGES.

REV	DATE	DESCRIPTION

REVISIONS

CONSTRUCTION DETAILS IV
FOR:
LANIER ISLANDS CONFERENCE CENTER
LAND LOT 380
7TH DISTRICT
CITY OF BUFORD, HALL COUNTY, GEORGIA

Rochester & Associates, Inc.
286 Highway 314, Suite A • Fayetteville, Georgia 30214
(770)716.8123 (770)716.8124 Fax • www.rochester-assoc.com

Order Plans @ www.DOTline.com