KEYNOTES

5.01	6" PIPE BOLLARD WITH GRAY PLASTIC SLEEVE (HEIGHT OF SLEEVE NOTED ADJACENT TO KEYNOTE)
6.58	INSTALL GRAY BOLLARD COVERS AT FRONT ENTRANCE BOLLARDS. ANCHOR COVERS TO BOLLARD. REF SPEC.

brr

ARCHITECT OF RECORD:
JOHN P. FRANK
8131 METCALF AVE
OVERLAND PARK, KS 66204

www.brrarch.com

TEL: 913-262-9095
FAX: 913-262-9044

STIPULATION FOR REUSE

CONSULTANTS

Walmart
ATLANTA (GRESHAM), GA
2427 GRESHAM RD SE 30316
STORE #5320

2021 SPRB-R

JOB NUMBER: 9545468 | PROTO: 195

ISSUE BLOCK

CHECKED BY:	
DRAWN BY:	MED
PROTO CYCLE:	10/30/20
DOCUMENT DATE:	11/20/20

NOT FOR CONSTRUCTION

SITE DETAILS

SHEET: SP2

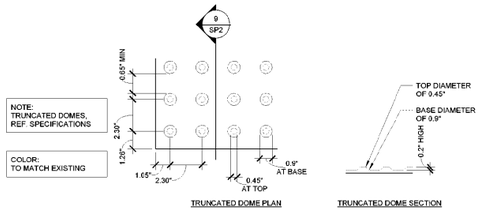

10 TRUNCATED DOMES DETAIL
3" = 1'-0"

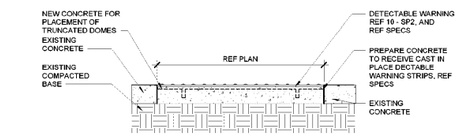

9 DETECTABLE WARNING STRIP DETAIL
1" = 1'-0"

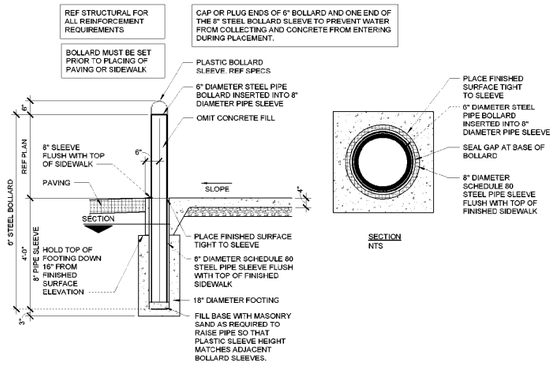

8 REMOVABLE BOLLARD
1/2" = 1'-0"

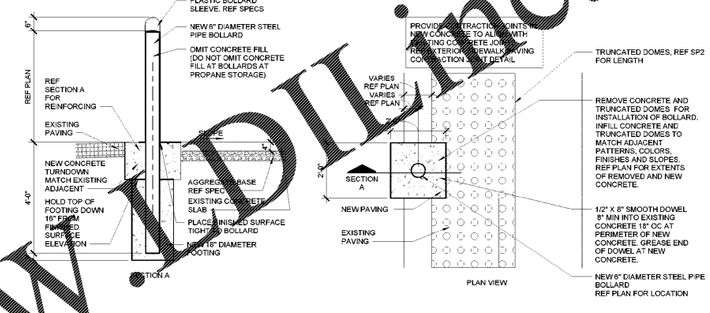

7 BOLLARD
1/2" = 1'-0"

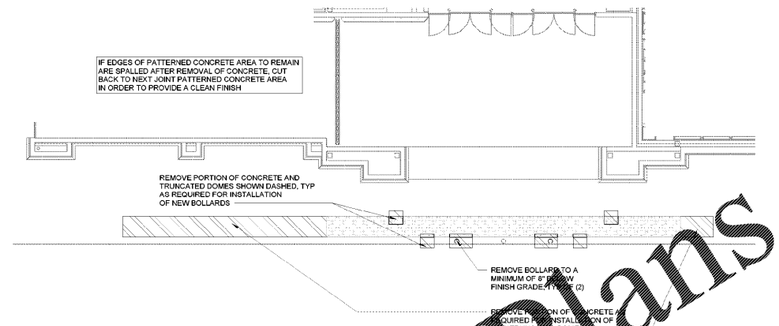

6 GR ENTRY DEMO PLAN
1/8" = 1'-0"

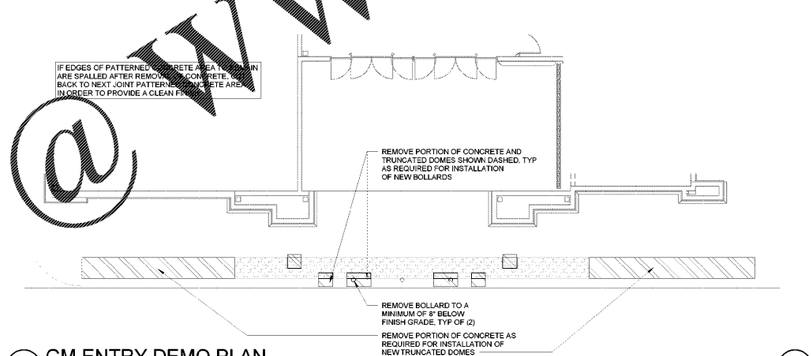

5 GM ENTRY DEMO PLAN
1/8" = 1'-0"

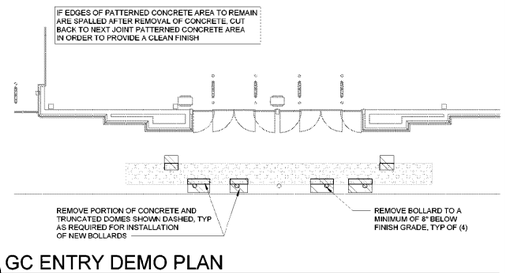

4 GC ENTRY DEMO PLAN
1/8" = 1'-0"

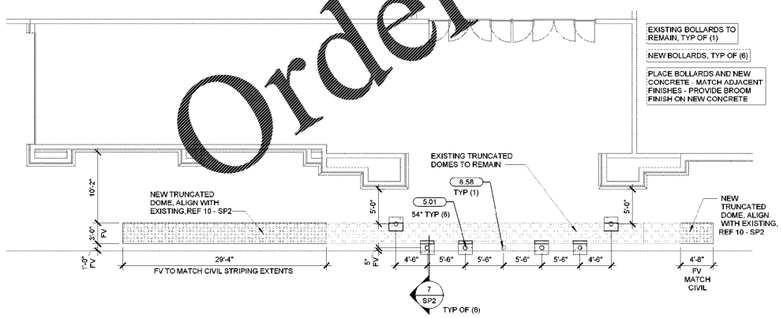

3 GR ENTRY BOLLARD PLAN
1/8" = 1'-0"

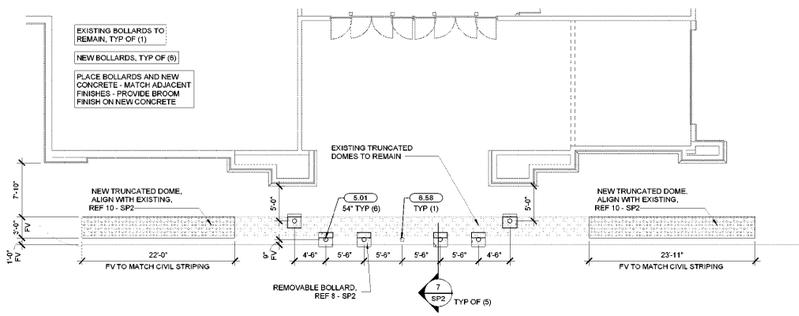

2 GM ENTRY BOLLARD PLAN
1/8" = 1'-0"

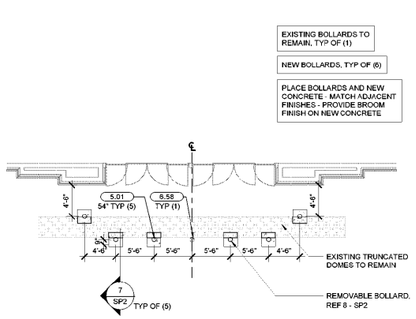

1 GC ENTRY BOLLARD PLAN
1/8" = 1'-0"

Order Plans @ www.DILine.com

12/30/2020 3:54:47 PM
S:\Projects\2020 Projects (Active)\9545468_Walmart\Document - GA_195_P_ATL\SP2.dwg