Digitally signed by Ariane Tattershall
Date: 2021.03.31 12:49:49 05'00'

RESTROOM DOOR SYMBOLS

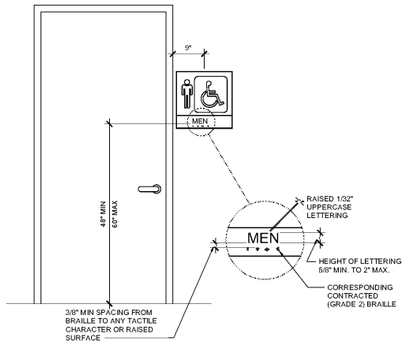

SIGNS & IDENTIFICATION

1. THE INTERNATIONAL SYMBOL OF ACCESSIBILITY SHALL BE THE STANDARD USED TO IDENTIFY FACILITIES THAT ARE ACCESSIBLE TO AND USABLE BY PHYSICALLY DISABLED PERSONS AS SET FORTH IN TITLE III AND AS SPECIFICALLY REQUIRED IN THIS SECTION.
2. THE INTERNATIONAL SYMBOL OF ACCESSIBILITY SHALL CONSIST OF A WHITE FIGURE ON A BLUE BACKGROUND. THE BLUE SHALL BE EQUAL TO COLOR NO. 15090 IN FEDERAL STANDARD 595C.
3. FOR CHARACTER PROPORTION, THE UPPERCASE LETTER "O" SHALL BE USED TO DETERMINE THE ALLOWABLE WIDTH OF ALL CHARACTERS OF A FONT. THE WIDTH OF THE UPPERCASE LETTER "O" OF THE FONT SHALL BE 55 PERCENT MINIMUM AND 110 PERCENT MAXIMUM OF THE HEIGHT OF THE UPPERCASE LETTER "I".
4. MINIMUM CHARACTER HEIGHT SHALL COMPLY WITH 2010 ADA TABLE 703.5.5. VIEWING DISTANCE SHALL BE MEASURED AS THE HORIZONTAL DISTANCE BETWEEN THE CHARACTER AND AN OBSTRUCTION PREVENTING FURTHER APPROACH TOWARDS THE SIGN. CHARACTER HEIGHT SHALL BE BASED ON THE UPPERCASE LETTER "I". CHARACTER HEIGHT MEASURED FROM THE BASELINE OF THE CHARACTER SHALL BE 5/8" (16 MM) MINIMUM AND 2 INCHES (51 MM) MAXIMUM.
5. CHARACTERS AND SYMBOLS SHALL CONTRAST WITH THEIR BACKGROUND.
6. WHEN RAISED CHARACTERS OR SYMBOLS ARE USED, THEY SHALL CONFORM TO THE FOLLOWING:
   A. CHARACTERS SHALL BE RAISED 1/32" MINIMUM AND SHALL BE SANS-SERIF UPPERCASE CHARACTERS. RAISED LETTERS SHALL BE DUPLICATED IN BRAILLE.
   B. RAISED CHARACTERS SHALL BE A MINIMUM OF 5/8" HIGH AND 2" MAXIMUM BASED ON THE HEIGHT OF THE LETTER "I".
   C. PICTORIAL SYMBOL SIGNS (PICTOGRAMS) SHALL HAVE TEXT DESCRIPTORS LOCATED DIRECTLY BELOW THE PICTOGRAM FIELD. PICTOGRAMS SHALL HAVE A FIELD HEIGHT OF 6" MINIMUM. PICTOGRAMS AND THEIR FIELDS SHALL HAVE A NON-GLARE FINISH. PICTOGRAMS SHALL CONTRAST THEIR FIELDS, WITH EITHER A LIGHT PICTOGRAM ON A DARK FIELD OR A DARK PICTOGRAM ON A LIGHT FIELD.
7. CONTRACTED (GRADE 2) BRAILLE SHALL BE USED WHEREVER BRAILLE IS REQUIRED. DOTS SHALL BE 0.090" (2.3 MM) TO 0.100" (2.5 MM) ON CENTER IN EACH CELL WITH 0.241" (6.1 MM) TO 0.300" (7.6 MM) SPACE BETWEEN CORRESPONDING DOTS IN ADJACENT CELLS. DOTS SHALL BE RAISED A MINIMUM OF 0.025" (0.6 MM) TO 0.037" (0.9 MM) ABOVE THE BACKGROUND.
8. WHEN PERMANENT IDENTIFICATION IS PROVIDED FOR ROOMS AND SPACES, RAISED LETTERS SHALL BE ACCOMPANIED BY BRAILLE. TACTILE CHARACTERS ON SIGNS SHALL BE LOCATED 48 INCHES (1220 MM) MINIMUM ABOVE THE FINISH FLOOR OR GROUND SURFACE, MEASURED FROM THE BASE OF THE LOWEST TACTILE CHARACTER AND 60 INCHES (1525 MM) MAXIMUM ABOVE THE FINISH FLOOR OR GROUND SURFACE, MEASURED FROM THE BASELINE OF THE HIGHEST TACTILE CHARACTER. WHERE A TACTILE SIGN IS PROVIDED AT A DOOR, THE SIGN SHALL BE LOCATED ALONGSIDE THE DOOR AT THE LATCH SIDE. WHERE A TACTILE SIGN IS PROVIDED AT DOUBLE DOORS WITH ONE ACTIVE LEAF, THE SIGN SHALL BE LOCATED ON THE INACTIVE LEAF. WHERE A TACTILE SIGN IS PROVIDED AT DOUBLE DOORS WITH TWO ACTIVE LEAFS, THE SIGN SHALL BE LOCATED TO THE RIGHT OF THE RIGHT HAND DOOR. WHERE THERE IS NO WALL SPACE AT THE LATCH SIDE OF A SINGLE DOOR OR AT THE RIGHT SIDE OF DOUBLE DOORS, SIGNS SHALL BE LOCATED ON THE NEAREST ADJACENT WALL. SIGNS CONTAINING TACTILE CHARACTERS SHALL BE LOCATED SO THAT A CLEAR FLOOR SPACE OF 18 INCHES (455 MM) MINIMUM BY 18 INCHES (455 MM) MINIMUM, CENTERED ON THE TACTILE CHARACTERS, IS PROVIDED BEYOND THE ARC OF ANY DOOR SWING BETWEEN THE CLOSED POSITION AND 45 DEGREE OPEN POSITION. EXCEPTION: SIGNS WITH TACTILE CHARACTERS SHALL BE PERMITTED ON THE PUSH SIDE OF DOORS WITH CLOSERS AND WITHOUT HOLD-OPEN DEVICES.
9. SIGNS TO BE PROVIDED AT ALL PUBLIC MEN, WOMEN, FAMILY AND UNISEX RESTROOMS. ROOM NAME SHALL BE "RESTROOM" AT UNISEX TOILETS.

DOOR AND FRAME SCHEDULE

DETAIL REFERENCES ARE TO SHEET A8 UNO

MARK	ROOM NAME	DOOR NEW/ETR	DOOR TYPE	DOOR MATERIAL	DOOR QTY	DOOR NOMINAL SIZE WIDTH	DOOR NOMINAL SIZE HEIGHT	DOOR GLASS	FRAME NEW/ETR	FRAME TYPE	FRAME MATERIAL	DETAIL HEAD	DETAIL JAMB	DETAIL THRESHOLD	FIRE RATING (MIN)	NOTES	MARK
121A	VAP RETENTION	NEW	N	HM-STL	1	3'-0"	6'-0"	TEMPERED	NEW	1	HM-STL	4	3	---	---	---	121A
163A	ALCOVE	NEW	N	HM-STL	1	3'-0"	7'-0"	TEMPERED	NEW	1	HM-STL	4	3	---	---	---	163A
167A	FAMILY TOILET	NEW	F	HM-STL	1	3'-0"	7'-0"	---	NEW	1	HM-STL	4	3	---	---	---	167A
177A	MOTHER'S ROOM	NEW	F	HM-STL	1	3'-0"	7'-0"	---	NEW	1	HM-STL	4	3	---	---	---	177A
803A	TENANT SPACE	NEW	F	HM-STL	1	4'-0"	7'-0"	---	ETR	1	HM-STL	---	---	---	---	---	803A
803B	TENANT SPACE	NEW	F	HM-STL	1	3'-0"	7'-0"	---	ETR	2	HM-STL	---	---	---	---	---	803B
901A	SERVICE DELI	NEW	Y2	PLASTIC	1	3'-1 1/2"	3'-2"	---	N/A	---	---	---	---	---	---	30	901A
901B	SERVICE DELI	NEW	E	PLASTIC	1	3'-0"	7'-0"	ACRYLIC	NEW	---	STL-8P	9	8	---	---	27	901B
901C	SERVICE DELI	NEW	E	PLASTIC	1	3'-0"	7'-0"	ACRYLIC	NEW	---	STL-8P	9	8	---	---	27	901C
908A	BAKERY UTILITY	NEW	G	HM-STL	1	3'-0"	7'-0"	TEMPERED	NEW	2	HM-STL	7	6	5	---	---	908A
908B	BAKERY UTILITY	NEW	E	PLASTIC	PR	3'-0"	7'-0"	ACRYLIC	NEW	---	STL-8P	9	8	---	---	27	908B

MATERIAL KEY

MARK	DESCRIPTION
ACRYL	ACRYLIC
AL	ALUMINUM LINK
ALUM	ALUMINUM
CL	CHAIN LINK
HM-STL	HOLLOW METAL-STEEL
OM	ORNAMENTAL METAL
PLAST	PLASTIC
STL	STEEL
STL-P	STEEL PIPE
STL-BP	STEEL BENT PLATE
TEMP	TEMPERED

DOOR SCHEDULE NOTES

1. REPLACE BUTTS OR HINGES. REF SPEC.
2. REPLACE ALARM OR EXIT DEVICE. REF SPEC.
3. REPLACE LATCH OR LOCK SET. REF SPEC.
4. REPLACE PUSH AND/OR PULL. REF SPEC.
5. INSTALL/REPLACE AUTOMATIC CLOSER. REF SPEC.
6. REMOVE DOOR CLOSER; PATCH AS NEEDED.
7. REPLACE ARMOR PLATE AND/OR KICKPLATE.
8. REPLACE STOP, HOLDER, OR ELECTROMAGNETIC DOOR HOLDER. REF SPEC.
9. REPLACE THRESHOLD. REF SPEC.
10. INSTALL/REPLACE CONTINUOUS GEARED HINGE. REF SPEC.
11. REPLACE DOOR COORDINATOR. REF SPEC.
12. REPLACE ELECTROMAGNETIC LOCK. REF SPEC.
13. REPLACE LOCK GUARD. REF SPEC.
14. REPLACE ONE-WAY VIEWER. REF SPEC.
15. INSTALL 6"X 26" WINDOW IN DOOR.
16. NOT USED
17. INSTALL SECTIONAL DOOR TRACK RETURN AT MAXIMUM HEIGHT AND AS CLOSE TO ROOF STRUCTURE AS ALLOWABLE BY MANUFACTURER.
18. REPLACE DAMAGED SECTIONAL DOOR PANELS.
19. REPAIR DAMAGED EXTERIOR WALL CORNERS AT ROLL DOOR OPENINGS.
20. FULLY GASKET DOOR NEUTRALIZATION.
21. NOT USED
22. PROVIDE 1/4" CLEARANCE BETWEEN EDGE OF STRIKE AND DOOR AND ADJACENT CASEWORK.
    DO NOT USE
    ENSURE GATE IS OPERATIONAL AND LATCHES. REPAIR GATE TO PROPER WORKING CONDITION IF NEEDED.
25. COORDINATE INSTALLATION OF SIGNAGE WITH DOOR MANUFACTURER: 1" HIGH LETTERS IN CONTRASTING COLORS TO BACKGROUND. TEXT TO READ "THIS DOOR TO REMAIN UNLOCKED WHEN BUILDING IS OCCUPIED"
26. REMOVE EXISTING DOOR AND HARDWARE. EXISTING FRAME TO REMAIN. INSTALL HINGE FILLER PLATE AND STRIKE FILLER PLATE IN HOLLOW METAL FRAME.
27. FLEXIBLE TRAFFIC DOOR COLOR TO BE BLACK. PAINT DOOR FRAME P36. DO NOT PAINT STAINLESS STEEL FRAMES.
28. NOT USED
29. INSTALL HINGE FILLER PLATE PRIOR TO INSTALLATION OF CONTINUOUS HINGE.
30. PROVIDE VENDOR WITH FIELD VERIFIED DIMENSION OF CLEAR WIDTH AFTER REFRIGERATED CASES HAVE BEEN INSTALLED. DOOR COLOR TO BE BLACK.
31. SHELF ON DOOR TO BE STRIPPED, CLEANED, AND REFINISHED.
32. SIGNAGE: PROVIDE 1" HIGH LETTERS IN CONTRASTING COLORS TO BACKGROUND. TEXT TO READ "IN EMERGENCY PUSH TO OPEN".
33. DOOR TO BE FACTORY FINISH. DO NOT PAINT.

GENERAL DOOR NOTES

1. ALL DOORS SCHEDULED AS NEW ARE TO RECEIVE COMPLETE NEW HARDWARE SETS AS LISTED IN SPECIFICATIONS.
2. ALL UL RATED DOORS TO RECEIVE PAINT MUST HAVE UL LABELS IN PLAIN SIGHT AND BE LEGIBLE. IF EXISTING LABELS HAVE BEEN PAINTED OVER REMOVE PAINT.
3. REFERENCE ELEVATIONS ON A2 FOR EXTERIOR DOOR COLORS
4. SCHEDULED WIDTH AND HEIGHT INDICATE FINISHED OPENING SIZE AT ALL OVERHEAD AND COILING DOOR LOCATIONS.
5. SCHEDULED WIDTH AND HEIGHT INDICATE ROUGH OPENING SIZE AT ALL AUTOMATIC SLIDING DOOR LOCATIONS.
6. INSTALL DRIP CAP AT ALL NEW EXTERIOR DOORS.
7. UNLESS NOTED OTHERWISE, GENERAL NOTES APPLY TO ALL DOORS IN THE STORE, NOT ONLY THOSE IN THE DOOR SCHEDULE.
8. REF N1 FOR FINISH KEY

DOOR & FRAME PAINT NOTES

1. PAINT ALL HM DOORS AND FRAMES LOCATED IN NEWLY PAINTED WALLS AS INDICATED.
   - DOORS AND FRAMES SHALL BE PAINTED P162 UNO.
2. PAINT CUSTOMER RESTROOM DOORS AND FRAMES P162 BOTH SIDES UNO.
3. PAINT ALL METAL DOOR FRAMES VISIBLE TO CUSTOMER (EXCEPT DOORS IN CMU WALLS) WITH EPOXY PAINT.

DOOR CARD READER PLACEMENT

■ CARD READER, PRIMARY LOCATION
⊠ CARD READER, ALTERNATE LOCATION

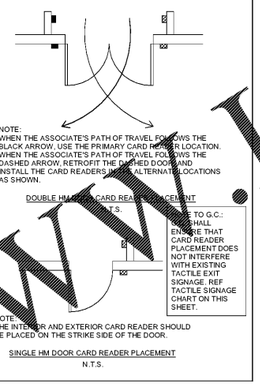

VENDOR WILL FURNISH AND INSTALL DOOR, AUTOMATIC DOOR OPERATOR, HARDWARE AND MAKE FINAL CONNECTIONS AND TEST THE OPERATOR TO ANSI 156.10 STANDARDS

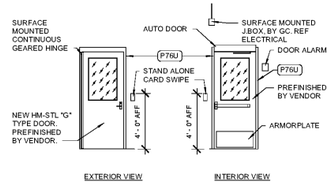

12 DOOR CARD READER PLACEMENT — 1/4" = 1'-0"

11 OGP DOOR TYPE OPTION — 1/4" = 1'-0"

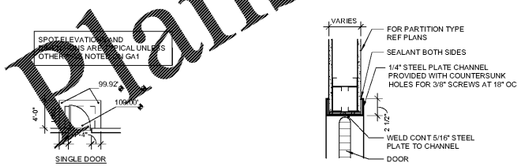

10 STOOP PLANS TYPICAL — 1/8" = 1'-0"

9 HEAD — 1 1/2" = 1'-0"

8 JAMB — 1 1/2" = 1'-0"

7 HEAD — 1 1/2" = 1'-0"

6 JAMB — 1 1/2" = 1'-0"

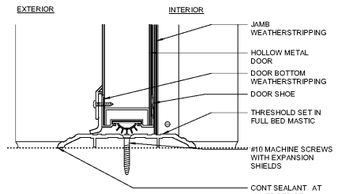

5 THRESHOLD — 3" = 1'-0"

4 HEAD — 1 1/2" = 1'-0"

3 JAMB — 1 1/2" = 1'-0"

2 FRAME TYPES — 3/16" = 1'-0"

1 DOOR TYPES — 3/16" = 1'-0"

Order Plans @ WWW.LDILine.com

SGA Design Group, P.C.
1437 South Boulder, Suite 550
Tulsa, Oklahoma 74119-3609
p: 918.587.8900
f: 918.587.8901
www.sgadesigngroup.com

STIPULATION FOR REUSE
THIS DRAWING AND SPECIFICATIONS ISSUE WERE PREPARED AND SIGNED/SEALED BY THE ARCHITECT. IT IS AN INSTRUMENT OF SERVICE AND SHALL REMAIN THE PROPERTY OF THE ARCHITECT. IT IS NOT TO BE USED IN WHOLE OR IN PART FOR ANY PURPOSE OR PROJECT OTHER THAN THE SPECIFIC PROJECT FOR WHICH IT WAS PREPARED AND PUBLISHED WITHOUT THE WRITTEN CONSENT OF THE ARCHITECT. ALL COMMON LAW, STATUTORY AND OTHER RESERVED RIGHTS, INCLUDING COPYRIGHT, ARE RETAINED BY THE ARCHITECT.

CONSULTANTS

Walmart
PRATTVILLE, AL
1903 COBBS FORD RD
STORE NO. 0483-249
188
2021 MAJOR PROJECT
JOB NUMBER: 20084088 | PROTO:

ISSUE BLOCK

CHECKED BY:	ATR/QRO/AVT
DRAWN BY:	CL
PROTO CYCLE:	12/04/20
DOCUMENT DATE:	03/31/21

THE RECORD COPY OF THIS DRAWING IS ON FILE AT THE OFFICES OF SGA DESIGN GROUP. THIS ELECTRONIC DOCUMENT IS RELEASED FOR THE PURPOSE OF COLLABORATION, COORDINATION, AND/OR FACILITY MANAGEMENT. THIS DRAWING SHALL NOT BE CONSIDERED FINAL OR COMPLETE UNLESS IT IS SIGNED AND SEALED BY THE ARCHITECT.

STATE OF ALABAMA
ARIANE V. TATTERSHALL
8016
REGISTERED ARCHITECT
03/31/2021

DOOR SCHEDULE

SHEET: A8

3/30/2021 8:57:44 AM
C:\Revit2020\Rvt 2020\Projects\Proto_A1-0483_Arch_CD_Production_Central.rvt