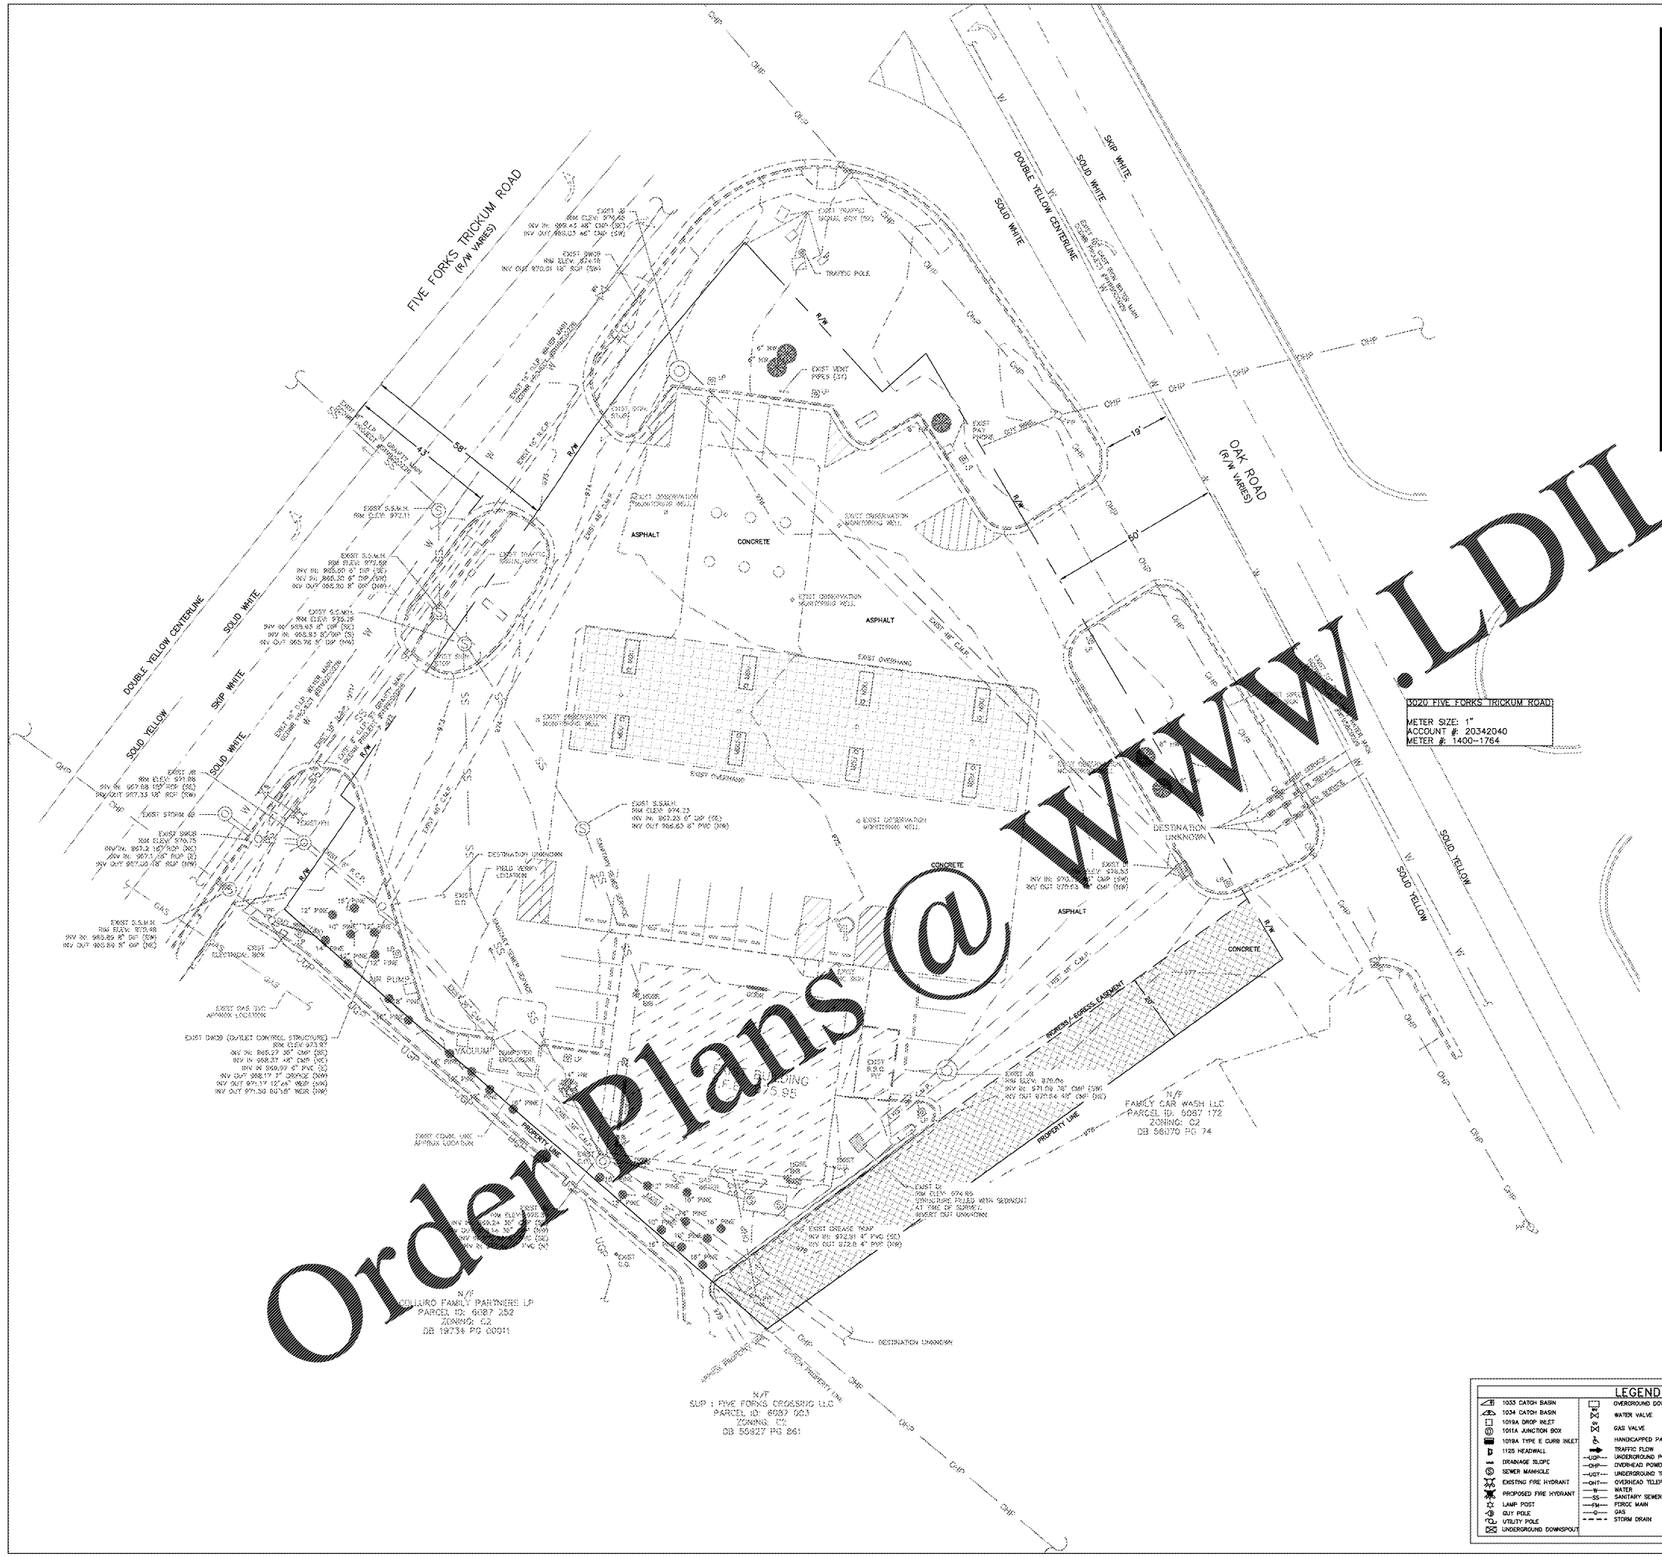
FIVE FORKS TRICKUM ROAD
(R/W VARIES)
OAK ROAD
(R/W VARIES)
DOUBLE YELLOW CENTERLINE
SOLID WHITE
SKIP WHITE
SOLID YELLOW
ASPHALT
CONCRETE
