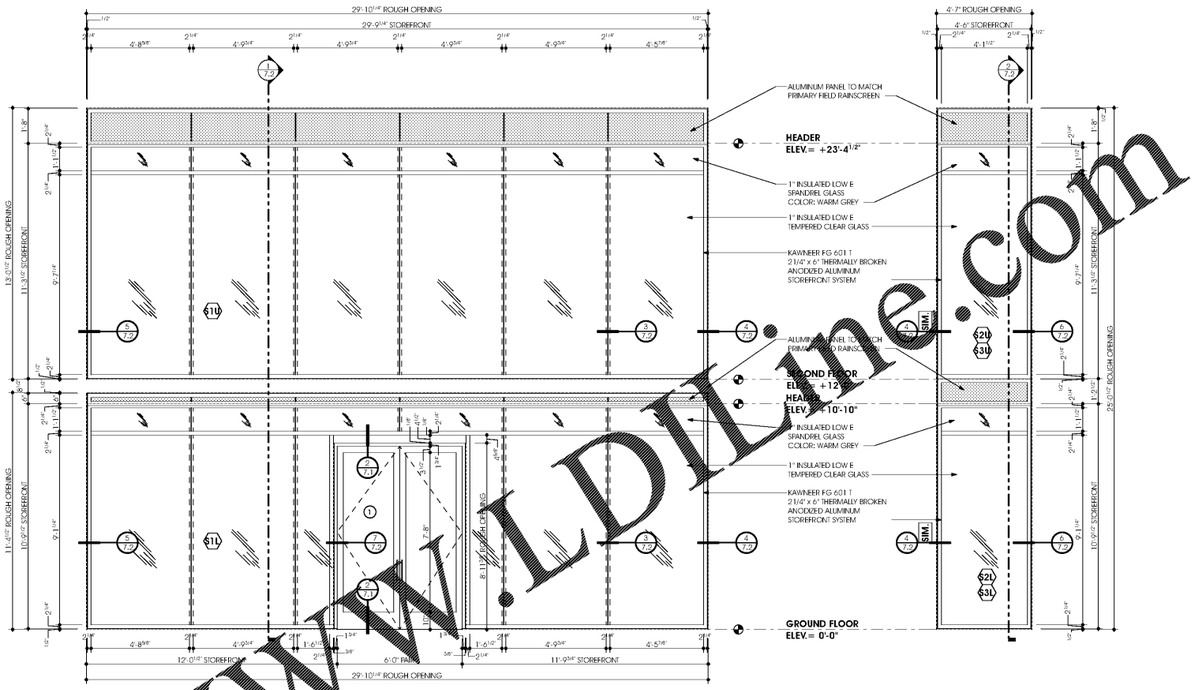

1 STOREFRONT ELEVATIONS

SCALE: 3/8"=1'-0"

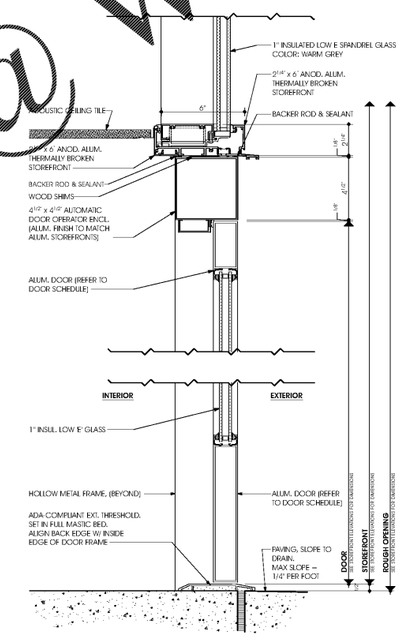

2 DETAIL
MAIN ENTRANCE DOOR HEAD & THRESHOLD

SCALE: 3"=1'-0"

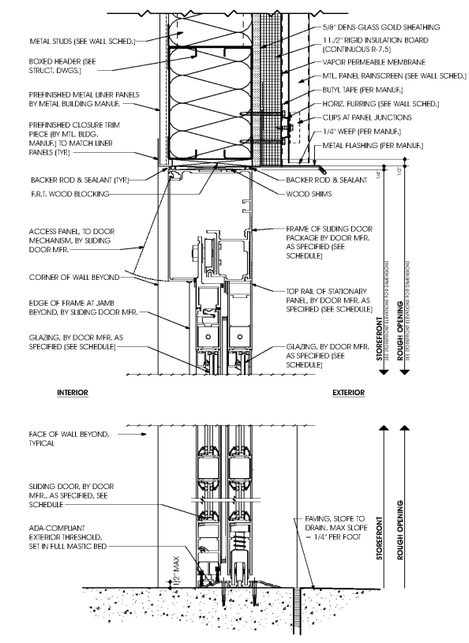

3 DETAIL
SLIDING DOOR HEAD & THRESHOLD

SCALE: 3"=1'-0"

Order Plans @ WWW.LDIline.com

tm architect
matthew p. metcalf, aia
registered architect
84 Woodbridge
Buffalo, New York 14207
716.852.4545
716.852.4740 fax
matt@tmarchitect.com

ALL RIGHTS, TITLES, AND INTERESTS IN AND TO ALL IDEAS, DESIGNS, AND ARRANGEMENTS CONTAINED IN OR EMBODIED IN THIS DOCUMENT, INCLUDING ALL DOCUMENTS ON ELECTRONIC MEDIA, ARE AND SHALL REMAIN THE EXCLUSIVE PROPERTY OF TM ARCHITECT. ALL DRAWINGS, SPECIFICATIONS, AND OTHER INSTRUMENTS OF SERVICE SHALL REMAIN THE PROPERTY OF TM ARCHITECT. THESE DOCUMENTS ARE NOT TO BE USED BY ANY PERSON, FIRM OR CORPORATION FOR ANY PURPOSE WHATSOEVER WITHOUT THE EXPRESS WRITTEN CONSENT OF TM ARCHITECT. ANY UNAUTHORIZED USE, REPRODUCTION OR DISTRIBUTION OF THESE DOCUMENTS, OR ANY PORTION THEREOF, WILL BE IN VIOLATION OF APPLICABLE COPYRIGHT LAWS, INCLUDING, BUT NOT LIMITED TO, SECTION 102 OF THE FEDERAL COPYRIGHT ACT, 17 U.S.C. § 102, AND WILL SUBJECT THE VIOLATOR TO LIABILITY FOR STATUTORY DAMAGES AS HIGH AS $150,000 PER VIOLATION. IN ADDITION, VIOLATORS MAY BE LIABLE FOR ATTORNEYS' FEES, COURT COSTS AND ACTUAL DAMAGES RESULTING FROM THE UNAUTHORIZED USE, REPRODUCTION OR DISTRIBUTION OF THESE DOCUMENTS. THESE RIGHTS SHALL BE GOVERNED BY AND CONSTRUED IN ACCORDANCE WITH THE LAWS OF THE STATE OF NEW YORK, INCLUDING, BUT NOT LIMITED TO, NEW YORK CIVIL RIGHTS LAW SECTIONS 50 AND 51, AND NEW YORK COMMON LAW, EQUITY AND OTHER LAWS PERTAINING TO COPYRIGHT MATTERS.

LIFE STORAGE, INC.
Life Storage #497
5800 Brookshire Blvd. · Charlotte, NC 28216

ISSUE	DATE	REMARKS
2	11FEB2021	ISSUED FOR CLIENT REVIEW
3	18MAR2021	ISSUED FOR BID

STOREFRONT ELEVATIONS

DRAWN BY: GR
SCALE: AS NOTED
DATE: 14SEP2020
SHEET NUMBER: 7.1
JOB NUMBER: 3771

plotted: Thursday, March 18, 2021