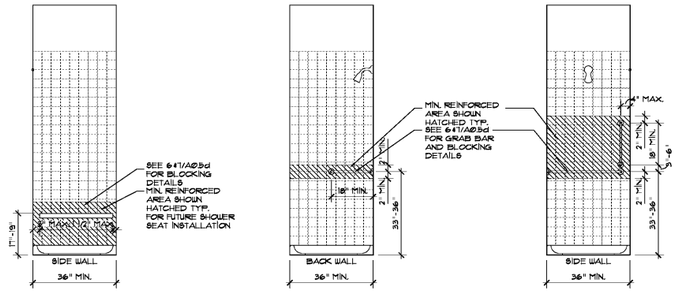

12 Transfer Type Shower Reinforcing & Grab Bars - Type B Units
Scale: 1/2" = 1'-0" Detail

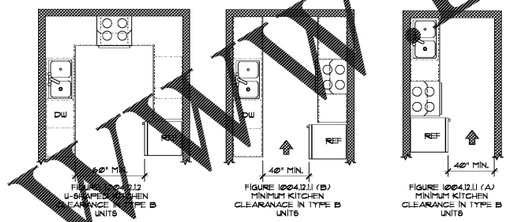

11 Kitchen Clearance - Type B Units
Scale: 1/4" = 1'-0" ANSI Detail

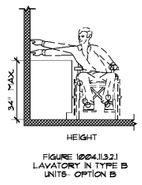

10 Lavatory Height - Type B Units
Scale: 3/8" = 1'-0" ANSI Detail

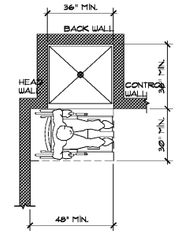

9 Transfer Type Shower Compartment - Type B Units
Scale: 3/8" = 1'-0" ANSI Detail

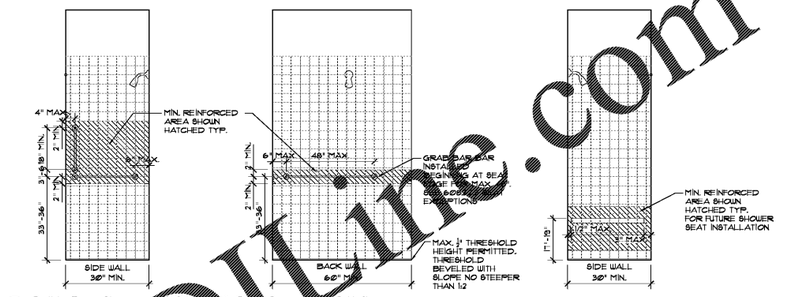

13 Roll-In-Type Shower Reinforcing & Grab Bars - Type B Units
Scale: 1/2" = 1'-0" Detail

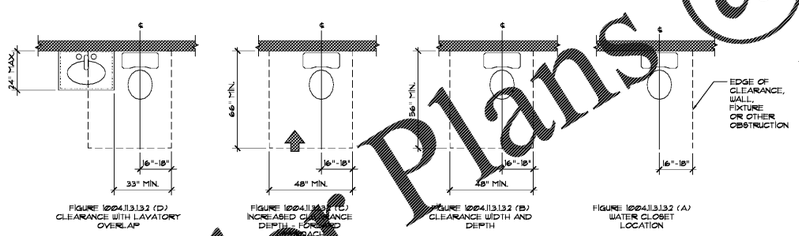

8 Clearances at Water Closet - Type B Units
Scale: 3/8" = 1'-0" ANSI Detail

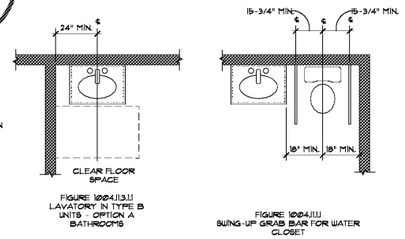

7 Lavatory - Type B Units
Scale: 3/8" = 1'-0" ANSI Detail

6 Swing-Up Bar - Type B Units
Scale: 3/8" = 1'-0" ANSI Detail

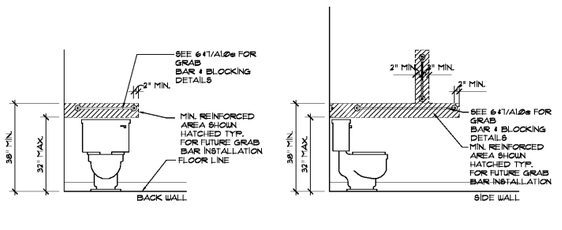

5 Blocking for Future Grab Bar at Toilet - Type B Units
Scale: 1/2" = 1'-0" ANSI Detail

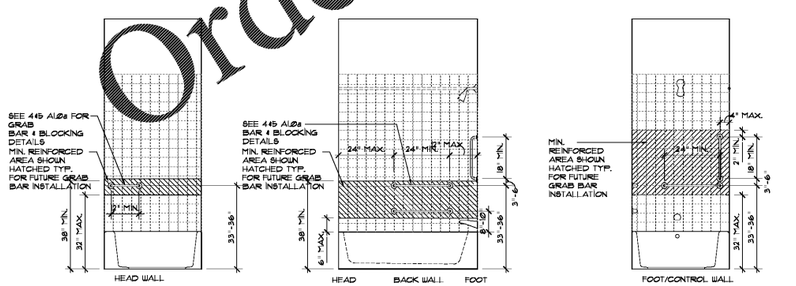

4 Tub Reinforcing & Grab Bar - Type B Units
Scale: 1/2" = 1'-0" Detail

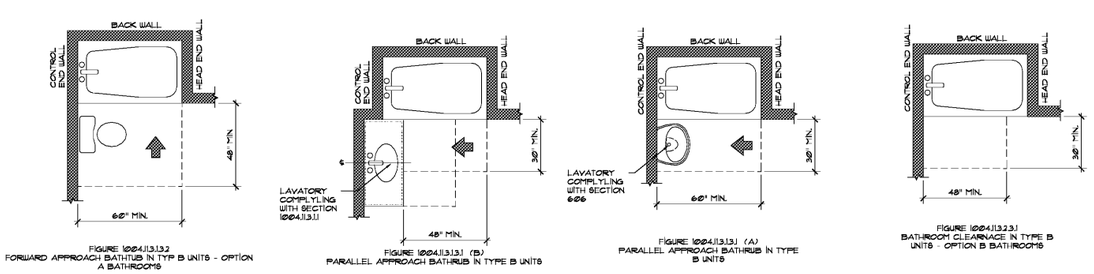

3 Forward Approach Bathtub - Type B Units
Scale: 3/8" = 1'-0" Detail

2 Parallel Approach Bathtub - Type B Units
Scale: 3/8" = 1'-0" Detail

1 Bathroom Clearance - Type B Units
Scale: 3/8" = 1'-0" Detail

Order Plans @ WWLDLine.com

Seal

May 15, 2020

POOLE & POOLE ARCHITECTURE
3736 Winterfield Road, Suite 102
Midlothian, Virginia 23113
Telephone 804.225.0215
www.2pa.net

Project: 1928.00
CADD File: ANSI
Drawn By: SGS
Checked By: DAK
Permit Release:
May 15, 2020
Construction Release Set:
May 15, 2020

Revisions

No.	Date	Description

ASI / RFI Revisions

No.	Date	Description

© 2019 Poole & Poole Architecture, LLC
Drawings and Specifications are and shall remain the property of Poole & Poole Architecture, LLC and shall not be used or reproduced in whole or part in any form without prior written consent of Poole & Poole Architecture, LLC.

Borough 33
an Apartment Community by
33 Broad MF, LLC
in Chattanooga, Tennessee

Drawing Title:
ANSI Accessibility Guidelines & Details for Dwelling Units
Unit- Type B

A0.5e

ISSUED FOR CONSTRUCTION