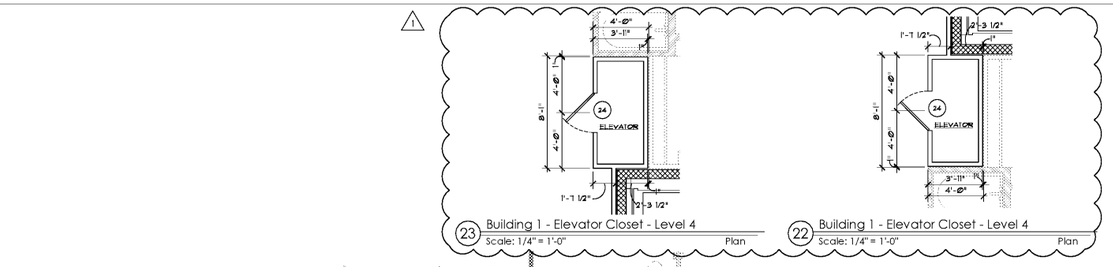

23 Building 1 - Elevator Closet - Level 4
Scale: 1/4" = 1'-0" Plan

22 Building 1 - Elevator Closet - Level 4
Scale: 1/4" = 1'-0" Plan

21 Building 1 - Corridor Bump Wall Level 1
Scale: 1/4" = 1'-0" Plan

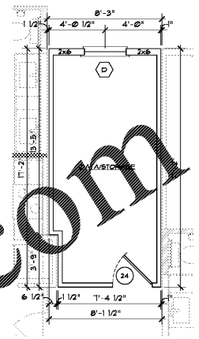

16 Building 1 - Data / Storage - Level 2 & 4
Scale: 1/4" = 1'-0" Plan

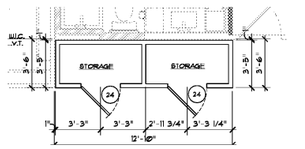

20 Building 1 - Storage1 - Level 2 - 4
Scale: 1/4" = 1'-0" Plan

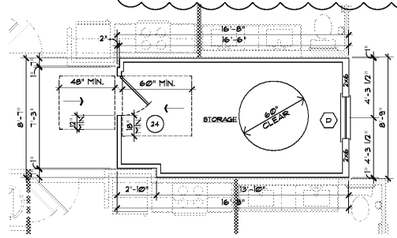

19 Building 1 - Storage - Level 2 - 4
Scale: 1/4" = 1'-0" Plan

18 Building 1 - Corridor Bump Wall Level 1 - 4
Scale: 1/4" = 1'-0" Plan

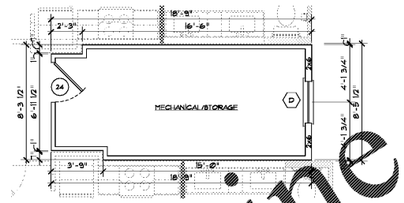

17 Building 1 - Mechanical / Storage - Level 1 - 4
Scale: 1/4" = 1'-0" Plan

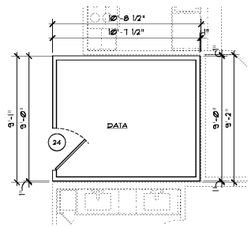

15 Building 1 - Data - Level 2 & 4
Scale: 1/4" = 1'-0" Plan

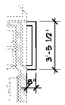

14 Building 1 - Corridor Bump Wall Level 1 - 4
Scale: 1/4" = 1'-0" Plan

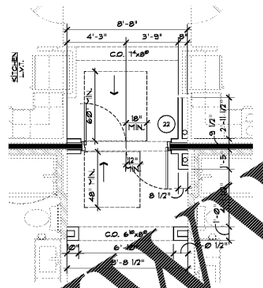

13 Building 1 - Storage / Entry Door - Level 2 - 4
Scale: 1/4" = 1'-0" Plan

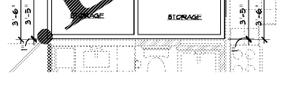

12 Building 1 - Storage - Level 2 - 4
Scale: 1/4" = 1'-0" Plan

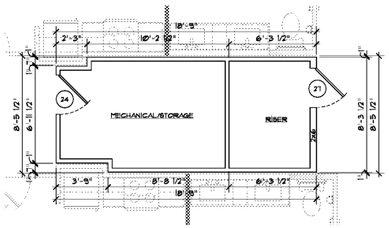

11 Building 1 - Mechanical / Riser - Level 1
Scale: 1/4" = 1'-0" Plan

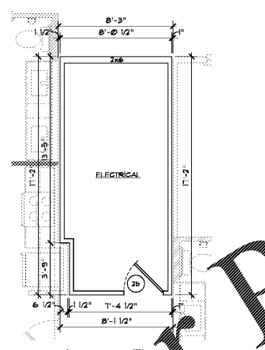

10 Building 1 - Electrical - Level 1 & 3
Scale: 1/4" = 1'-0" Plan

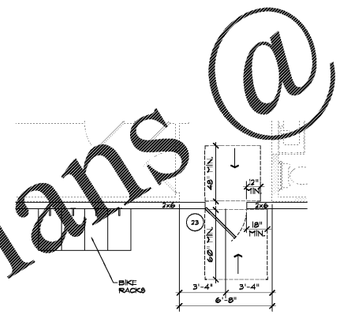

9 Building 1 - Entry Doo - Level 1
Scale: 1/4" = 1'-0" Plan

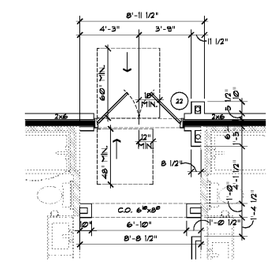

8 Building 1 - Fire Door - Level 1
Scale: 1/4" = 1'-0" Plan

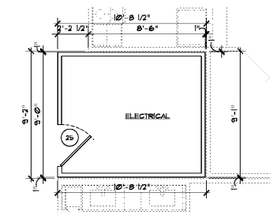

7 Building 1 - Electrical - Level 1 & 3
Scale: 1/4" = 1'-0" Plan

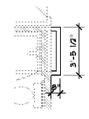

6 Building 1 - Corridor Bump Wall Level 1 - 4
Scale: 1/4" = 1'-0" Plan

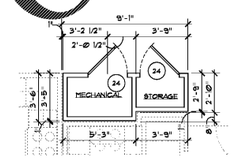

5 Building 1 - Mechanical / Storage - Level 1 - 4
Scale: 1/4" = 1'-0" Plan

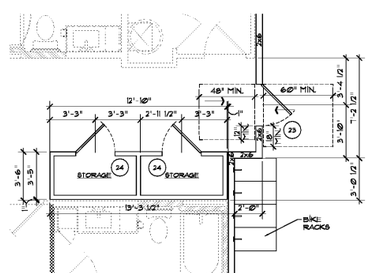

4 Building 1 - Storage / Entry Door - Level 1
Scale: 1/4" = 1'-0" Plan

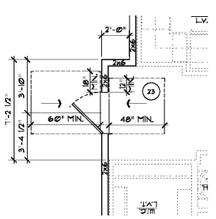

3 Building 1 - Entry Door - Level 1
Scale: 1/4" = 1'-0" Plan

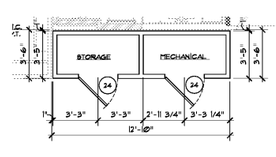

2 Building 1 - Storage/ Mechanical - Level 1
Scale: 1/4" = 1'-0" Plan

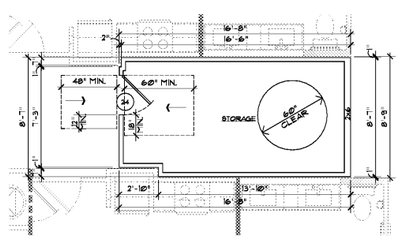

1 Building 1 - Storage - Level 1
Scale: 1/4" = 1'-0" Plan

Order Plans @ WWW.EDILine.com

Seal

March 19, 2021

POOLE & POOLE ARCHITECTURE
3736 Winterfield Road, Suite 102
Midlothian, Virginia 23113
Telephone 804.225.0215
www.2pa.net

Project:	1928.00
CADD File:	MSEP
Drawn By:	NVK
Checked By:	GA

Permit Release:
May 15, 2020
Construction Release Set:
May 15, 2020

Revisions

No.	Date	Description
1	03/19/21	Owner Comments

ASI / RFI Revisions

No.	Date	Description

© 2019 Poole & Poole Architecture, LLC
Drawings and specifications are and shall remain the property of Poole & Poole Architecture, LLC and shall not be used or reproduced in whole or part in any form without prior written consent of Poole & Poole Architecture, LLC.

Borough 33
an Apartment Community by
33 Broad MF, LLC
in Chattanooga, Tennessee

Drawing Title:
Building 1
Enlarged Plans

A2.4a

ISSUED FOR CONSTRUCTION