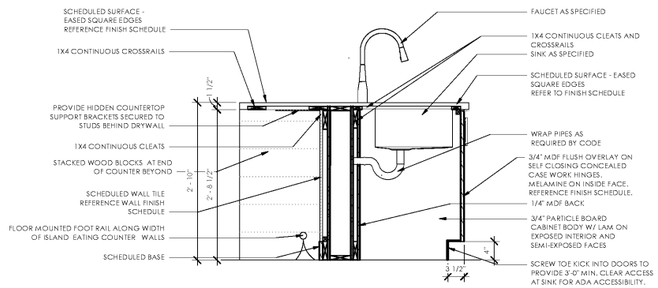

1 ID-8.1 SECTION - ISLAND SINK BASE
1" = 1'-0"

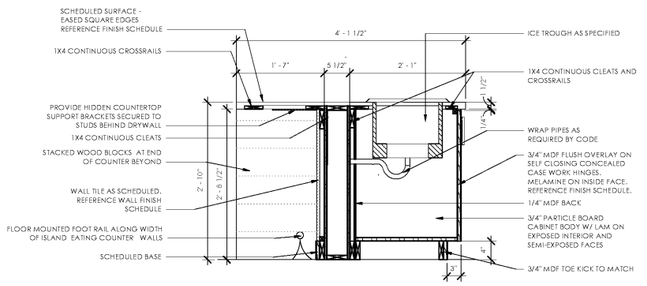

2 ID-8.1 SECTION - ISLAND W/ ICE TROUGH
1" = 1'-0"

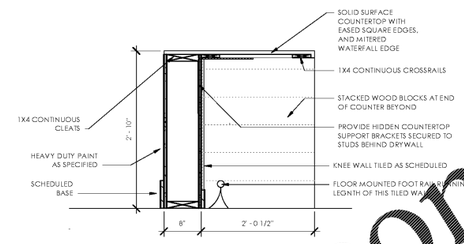

3 ID-8.1 SECTION - KITCHEN ISLAND FRONT EATING COUNTER
1" = 1'-0"

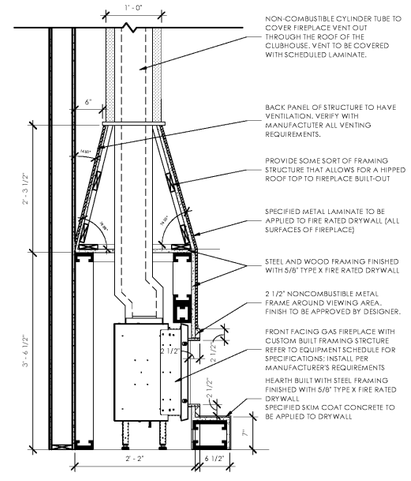

4 ID-8.1 SECTION - FIREPLACE SURROUND
1" = 1'-0"

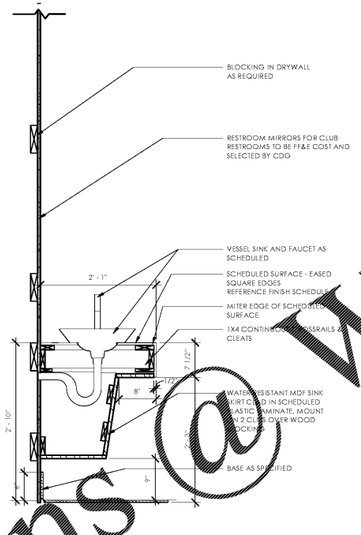

5 ID-8.1 SECTION - CLUBHOUSE RR VANITY
1" = 1'-0"

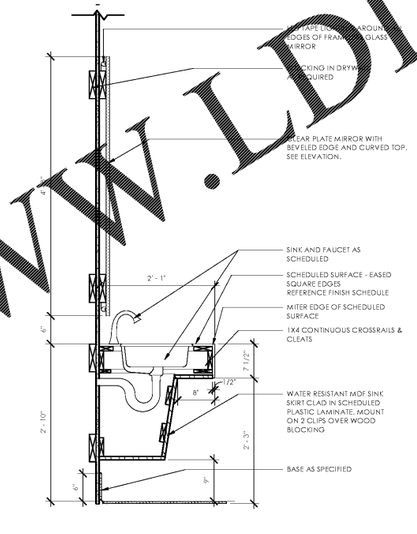

6 ID-8.1 SECTION - FITNESS RESTROOM VANITY
1" = 1'-0"

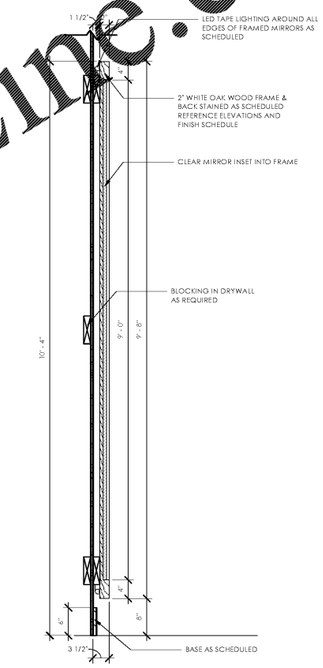

7 ID-8.1 SECTION - FITNESS BACKLIT FRAMED MIRRORS
1" = 1'-0"

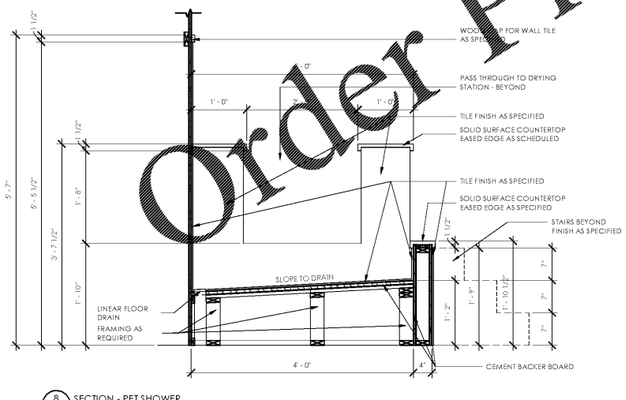

8 ID-8.1 SECTION - PET SHOWER
1" = 1'-0"

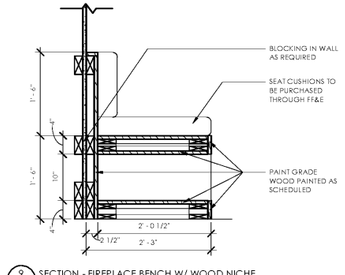

9 ID-8.1 SECTION - FIREPLACE BENCH W/ WOOD NICHE
1" = 1'-0"

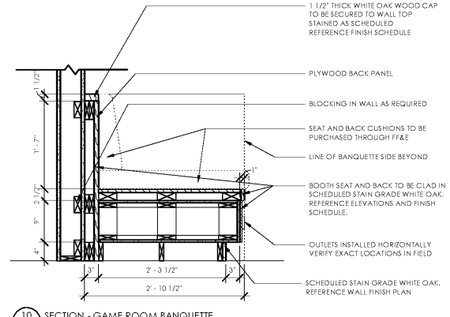

10 ID-8.1 SECTION - GAME ROOM BANQUETTE
1" = 1'-0"

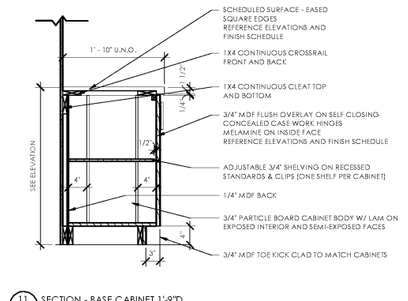

11 ID-8.1 SECTION - BASE CABINET 1'-9"D
1" = 1'-0"

Order Plans @ WWW.LDILine.com

CROSBY DESIGN GROUP

Crosby Design Group

Interior Design Firm

1440 Dutch Valley Place
Suite 755
Atlanta, Georgia 30324

404.872.9777 tel

www.crosbydesigngroup.com

HISTORY	
10.04.2019	DESIGN DEVELOPMENT SET
TBD	PERMIT SET

REVISIONS	

© COPYRIGHT 2012 CROSBY DESIGN GROUP
THIS DRAWING IS THE PROPERTY OF THIS INTERIOR DESIGNER AND MAY NOT BE REPRODUCED OR USED WITHOUT HIS WRITTEN PERMISSION

FOUNDRY33
CHATTANOOGA, TN

DATE 05/01/2020

FOUNDRY33

SHEET TITLE
SECTIONS & DETAILS

SHEET NO.
ID-8.1

☐ NOT ISSUED FOR CONSTRUCTION
■ ISSUED FOR CONSTRUCTION

5/1/2020 4:11:36 PM