NOTES:
1. SEE P0.X SERIES FOR GENERAL NOTES, SCHEDULES, AND DETAILS.
2. SEE P2.X SERIES FOR BUILDING PLAN WATER, WASTE AND VENT PIPING.
3. THERE SHALL NOT BE ANY WASTE OR WATER PIPING ABOVE ELECTRICAL PANELS.

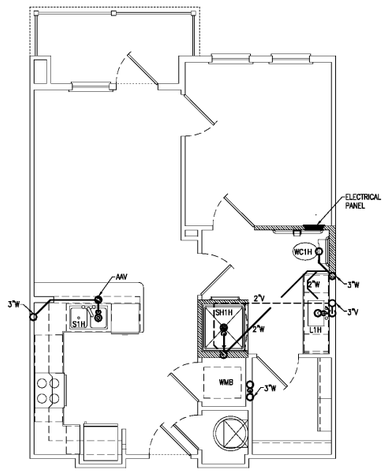

1 Unit A2-HC - Typical Floor - S,W,&V
Scale: 1/4" = 1'-0" Plan

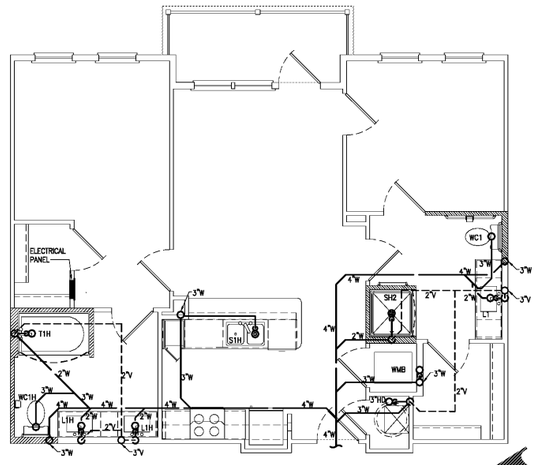

2 Unit B1-HC - Bottom Floor - S,W,&V
Scale: 1/4" = 1'-0" Plan

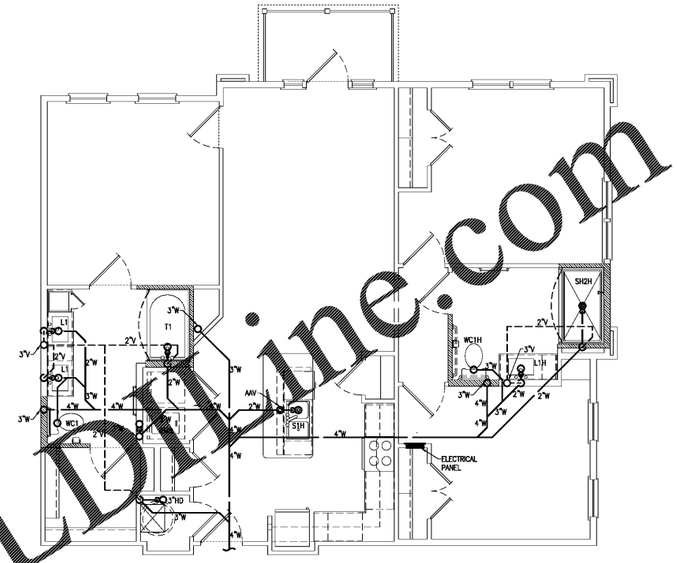

3 Unit C1-HC - Bottom Floor - S,W,&V
Scale: 1/4" = 1'-0" Plan

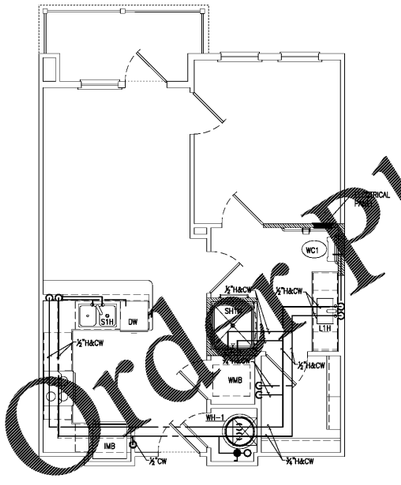

4 Unit A2-HC - Typical Floor - Water
Scale: 1/4" = 1'-0" Plan

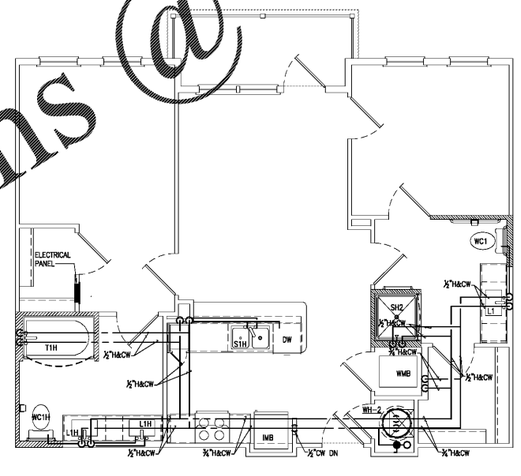

5 Unit B1-HC - Bottom Floor - Water
Scale: 1/4" = 1'-0" Plan

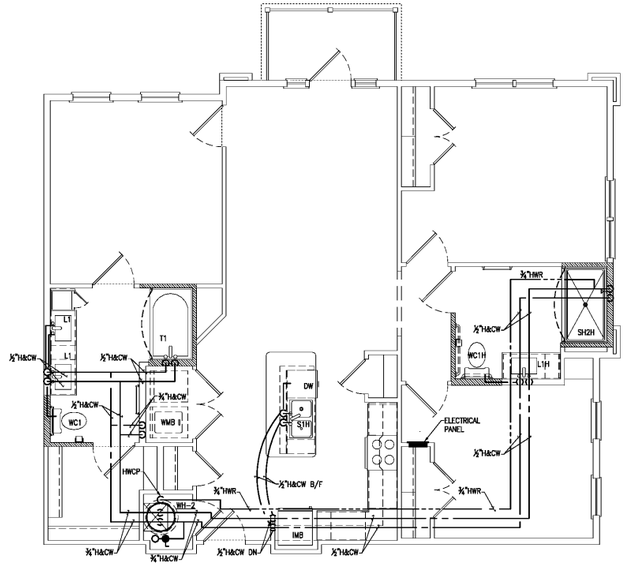

6 Unit C1-HC - Bottom Floor - Water
Scale: 1/4" = 1'-0" Plan

Order Plans @ www.LDLine.com

Seal

CRAIG MARVIN CRADICK
REGISTERED ENGINEER
AGRICULTURE
DATE
NUMBER 109123
STATE OF TENNESSEE

5-14-2020

2PA
POOLE & POOLE ARCHITECTURE
3736 Winterfield Road, Suite 102
Midlothian, Virginia 23113
Telephone 804.225.0215
www.2pa.net

Project: 1928
CADD File:
Drawn By: NT
Checked By: BE

Permit Release:
May 15, 2020
Construction Release Set:
May 15, 2020

Revisions

No.	Date	Description

ASI / RFI Revisions

No.	Date	Description

© 2019 Poole & Poole Architecture, LLC
Drawings and specifications are and shall remain the property of Poole & Poole Architecture, LLC and shall not be used or reproduced in whole or part in any form without prior written consent of Poole & Poole Architecture, LLC.

PHILLIPS CRADICK ENGINEERING, P.C.
3320 W. Morehead Street
Suite 330
Charlotte, NC 28208
(704) 988-9898 (T)
(704) 941-1807 (F)

This drawing as an instrument of service is and shall remain the property of Phillips Cradick Engineering, P.C. and the Poole & Poole Architecture, LLC and shall not be used on any other work except by agreement with Phillips Cradick Engineering, P.C. and the Poole & Poole Architecture, LLC. This drawing is copyrighted and protected under section 102 of the U.S. Copyright Act 1990. The protection includes but is not limited to design and process secrets embodied in this drawing. Reproduction of this work in whole or part without written permission of Phillips Cradick Engineering, P.C. is prohibited.

Borough 33
an Apartment Community by
33 Broad MF, LLC
in Chattanooga, Tennessee

Drawing Title:
Unit Plan

P1.9

REVISED FOR PERMIT SET